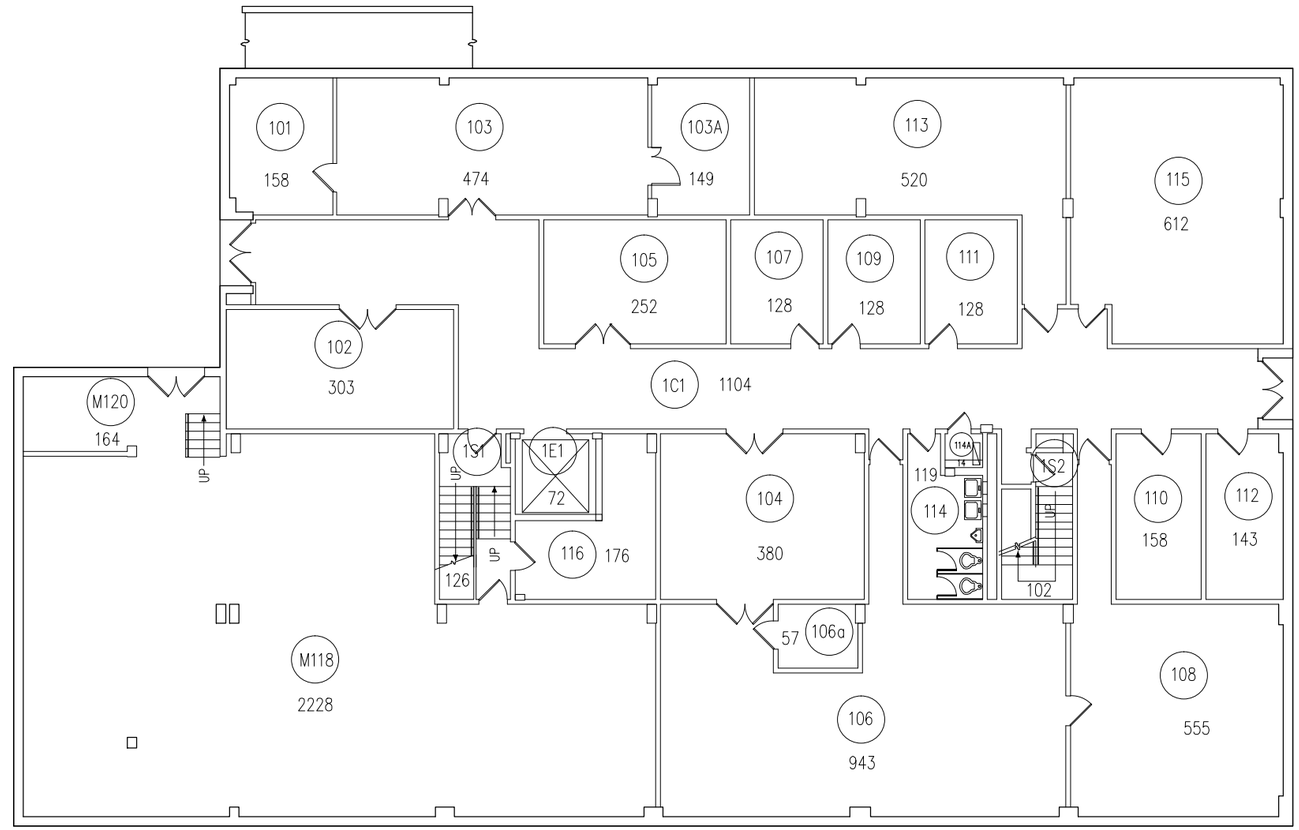

GROSS SQUARE FOOTAGE = 10,115

DRAWINGS ARE DIAGRAMMATIC IN NATURE & SHALL NOT BE USED FOR CONSTRUCTION PURPOSES. ALL DIMENSIONS AND EXISTING CONDITIONS TO BE FIELD VERIFIED PRIOR TO ANY IMPLEMENTATION.

North:

Scale: 1/16" = 1'-0"

Sheet No: 1st

Drawing Title: FLOOR PLAN

Zone: GREEN

Revision Date:

Bldg No: 195

Issue Date: 3/22/2013

Filename: 195-Bryan Hall.dwg

SPACE SURVEY OF:

BRYAN HALL

Washington University - St. Louis, MO 63130

Washington University in St. Louis

GROSS SQUARE FOOTAGE = 8,790

DRAWINGS ARE DIAGRAMMATIC IN NATURE & SHALL NOT BE USED FOR CONSTRUCTION PURPOSES. ALL DIMENSIONS AND EXISTING CONDITIONS TO BE FIELD VERIFIED PRIOR TO ANY IMPLEMENTATION.

North:

Scale: 1/16" = 1'-0"

Sheet No: 2nd

Drawing Title: FLOOR PLAN

Zone: GREEN

Revision Date:

Bldg No: 195

Issue Date: 3/22/2013

Filename: 195-Bryan Hall.dwg

SPACE SURVEY OF:

BRYAN HALL

Washington University - St. Louis, MO 63130

Washington University in St. Louis

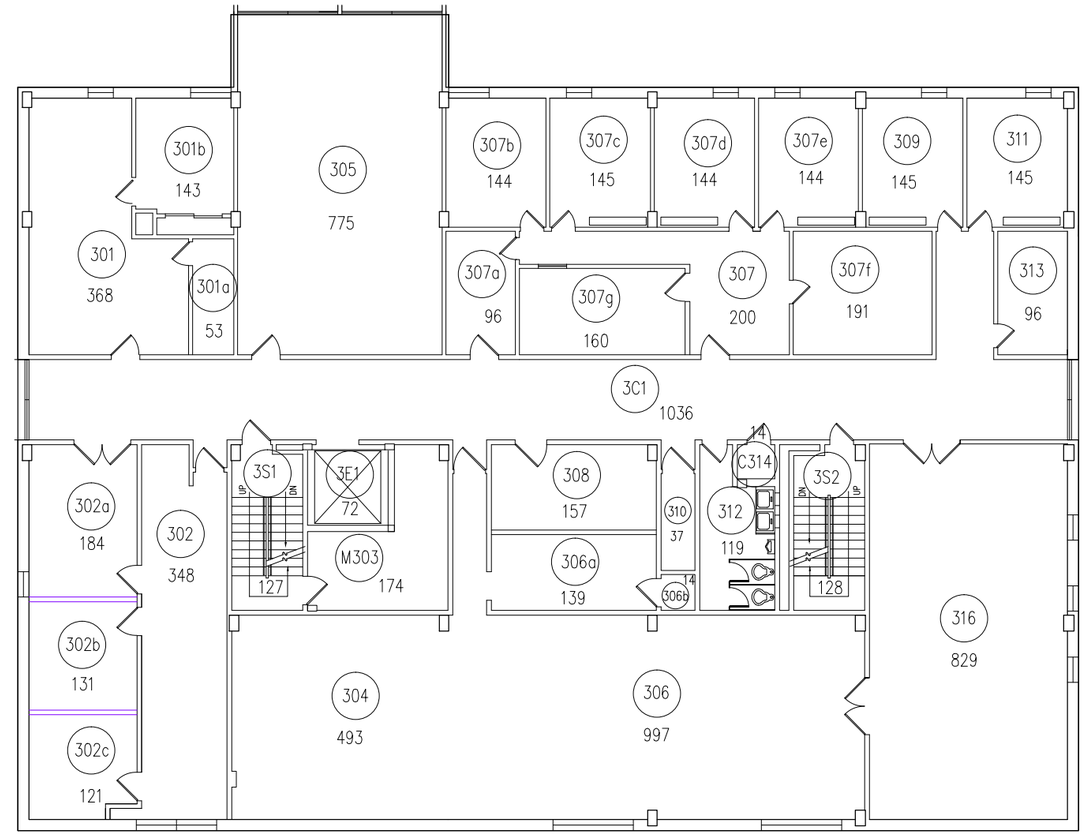

GROSS SQUARE FOOTAGE = 8,966

DRAWINGS ARE DIAGRAMMATIC IN NATURE & SHALL NOT BE USED FOR CONSTRUCTION PURPOSES. ALL DIMENSIONS AND EXISTING CONDITIONS TO BE FIELD VERIFIED PRIOR TO ANY IMPLEMENTATION.

North:

Scale: 1/16" = 1'-0"

Sheet No: 3rd

Drawing Title: FLOOR PLAN

Zone: GREEN

Revision Date:

Bldg No: 195

Issue Date: 3/22/2013

Filename: 195-Bryan Hall.dwg

SPACE SURVEY OF:

BRYAN HALL

Washington University - St. Louis, MO 63130

Washington University in St. Louis

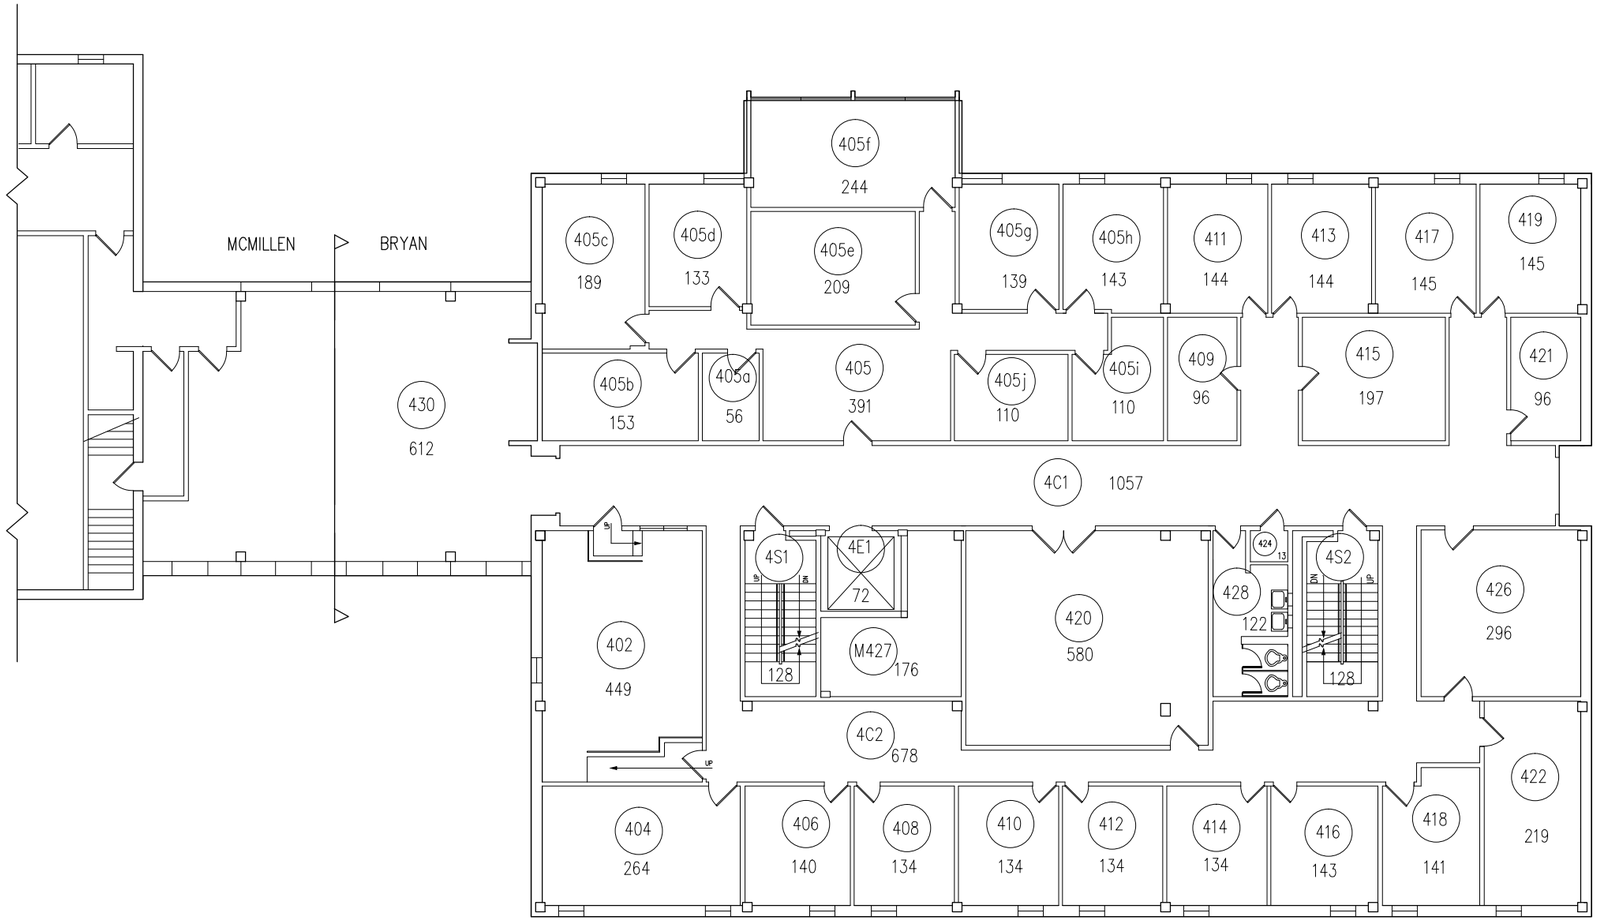

GROSS SQUARE FOOTAGE = 9,589

DRAWINGS ARE DIAGRAMMATIC IN NATURE & SHALL NOT BE USED FOR CONSTRUCTION PURPOSES. ALL DIMENSIONS AND EXISTING CONDITIONS TO BE FIELD VERIFIED PRIOR TO ANY IMPLEMENTATION.

North:

Scale: 1/16" = 1'-0"

Sheet No: 4th

Drawing Title: FLOOR PLAN

Zone: GREEN

Revision Date:

Bldg No: 195

Issue Date: 3/22/2013

Filename: 195-Bryan Hall.dwg

SPACE SURVEY OF:

BRYAN HALL

Washington University - St. Louis, MO 63130

Washington University in St. Louis

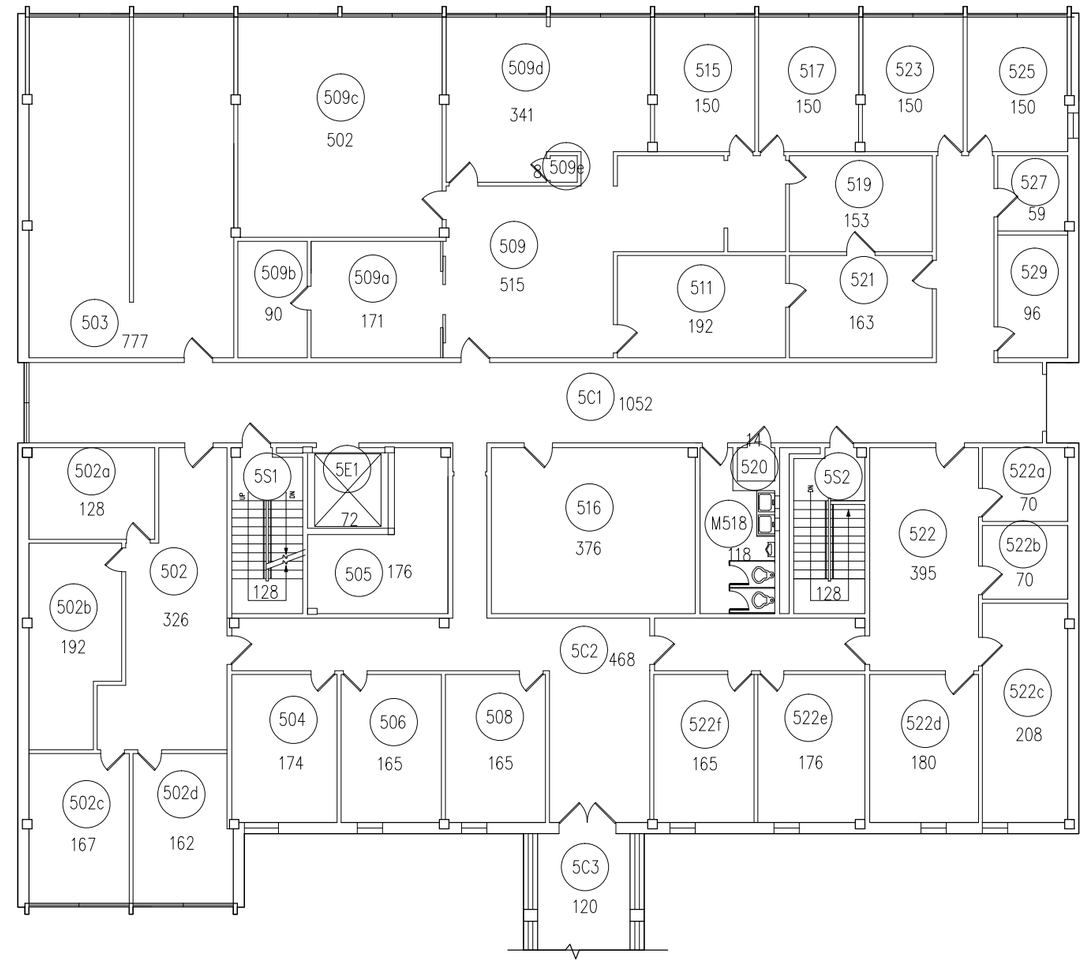

GROSS SQUARE FOOTAGE = 10,006

DRAWINGS ARE DIAGRAMMATIC IN NATURE & SHALL NOT BE USED FOR CONSTRUCTION PURPOSES. ALL DIMENSIONS AND EXISTING CONDITIONS TO BE FIELD VERIFIED PRIOR TO ANY IMPLEMENTATION.

North:

Scale: 1/16" = 1'-0"

Sheet No: 5th

Drawing Title: FLOOR PLAN

Zone: GREEN

Revision Date:

Bldg No: 195

Issue Date: 3/22/2013

Filename: 195-Bryan Hall.dwg

SPACE SURVEY OF:

BRYAN HALL

Washington University - St. Louis, MO 63130

Washington University in St. Louis