GROSS SQUARE FOOTAGE = 21,698

DRAWINGS ARE DIAGRAMMATIC IN NATURE & SHALL NOT BE USED FOR CONSTRUCTION PURPOSES. ALL DIMENSIONS AND EXISTING CONDITIONS TO BE FIELD VERIFIED PRIOR TO ANY IMPLEMENTATION.

North:

Scale: 1" = 20'

Sheet No: LL

Drawing Title: FLOOR PLAN

Zone: SILVER

Revision Date:

Bldg No: 202

Issue Date: 3/22/2013

Filename: 202-Whitaker Hall.dwg

SPACE SURVEY OF:

WHITAKER HALL

Washington University - St. Louis, MO 63130

Washington University in St. Louis

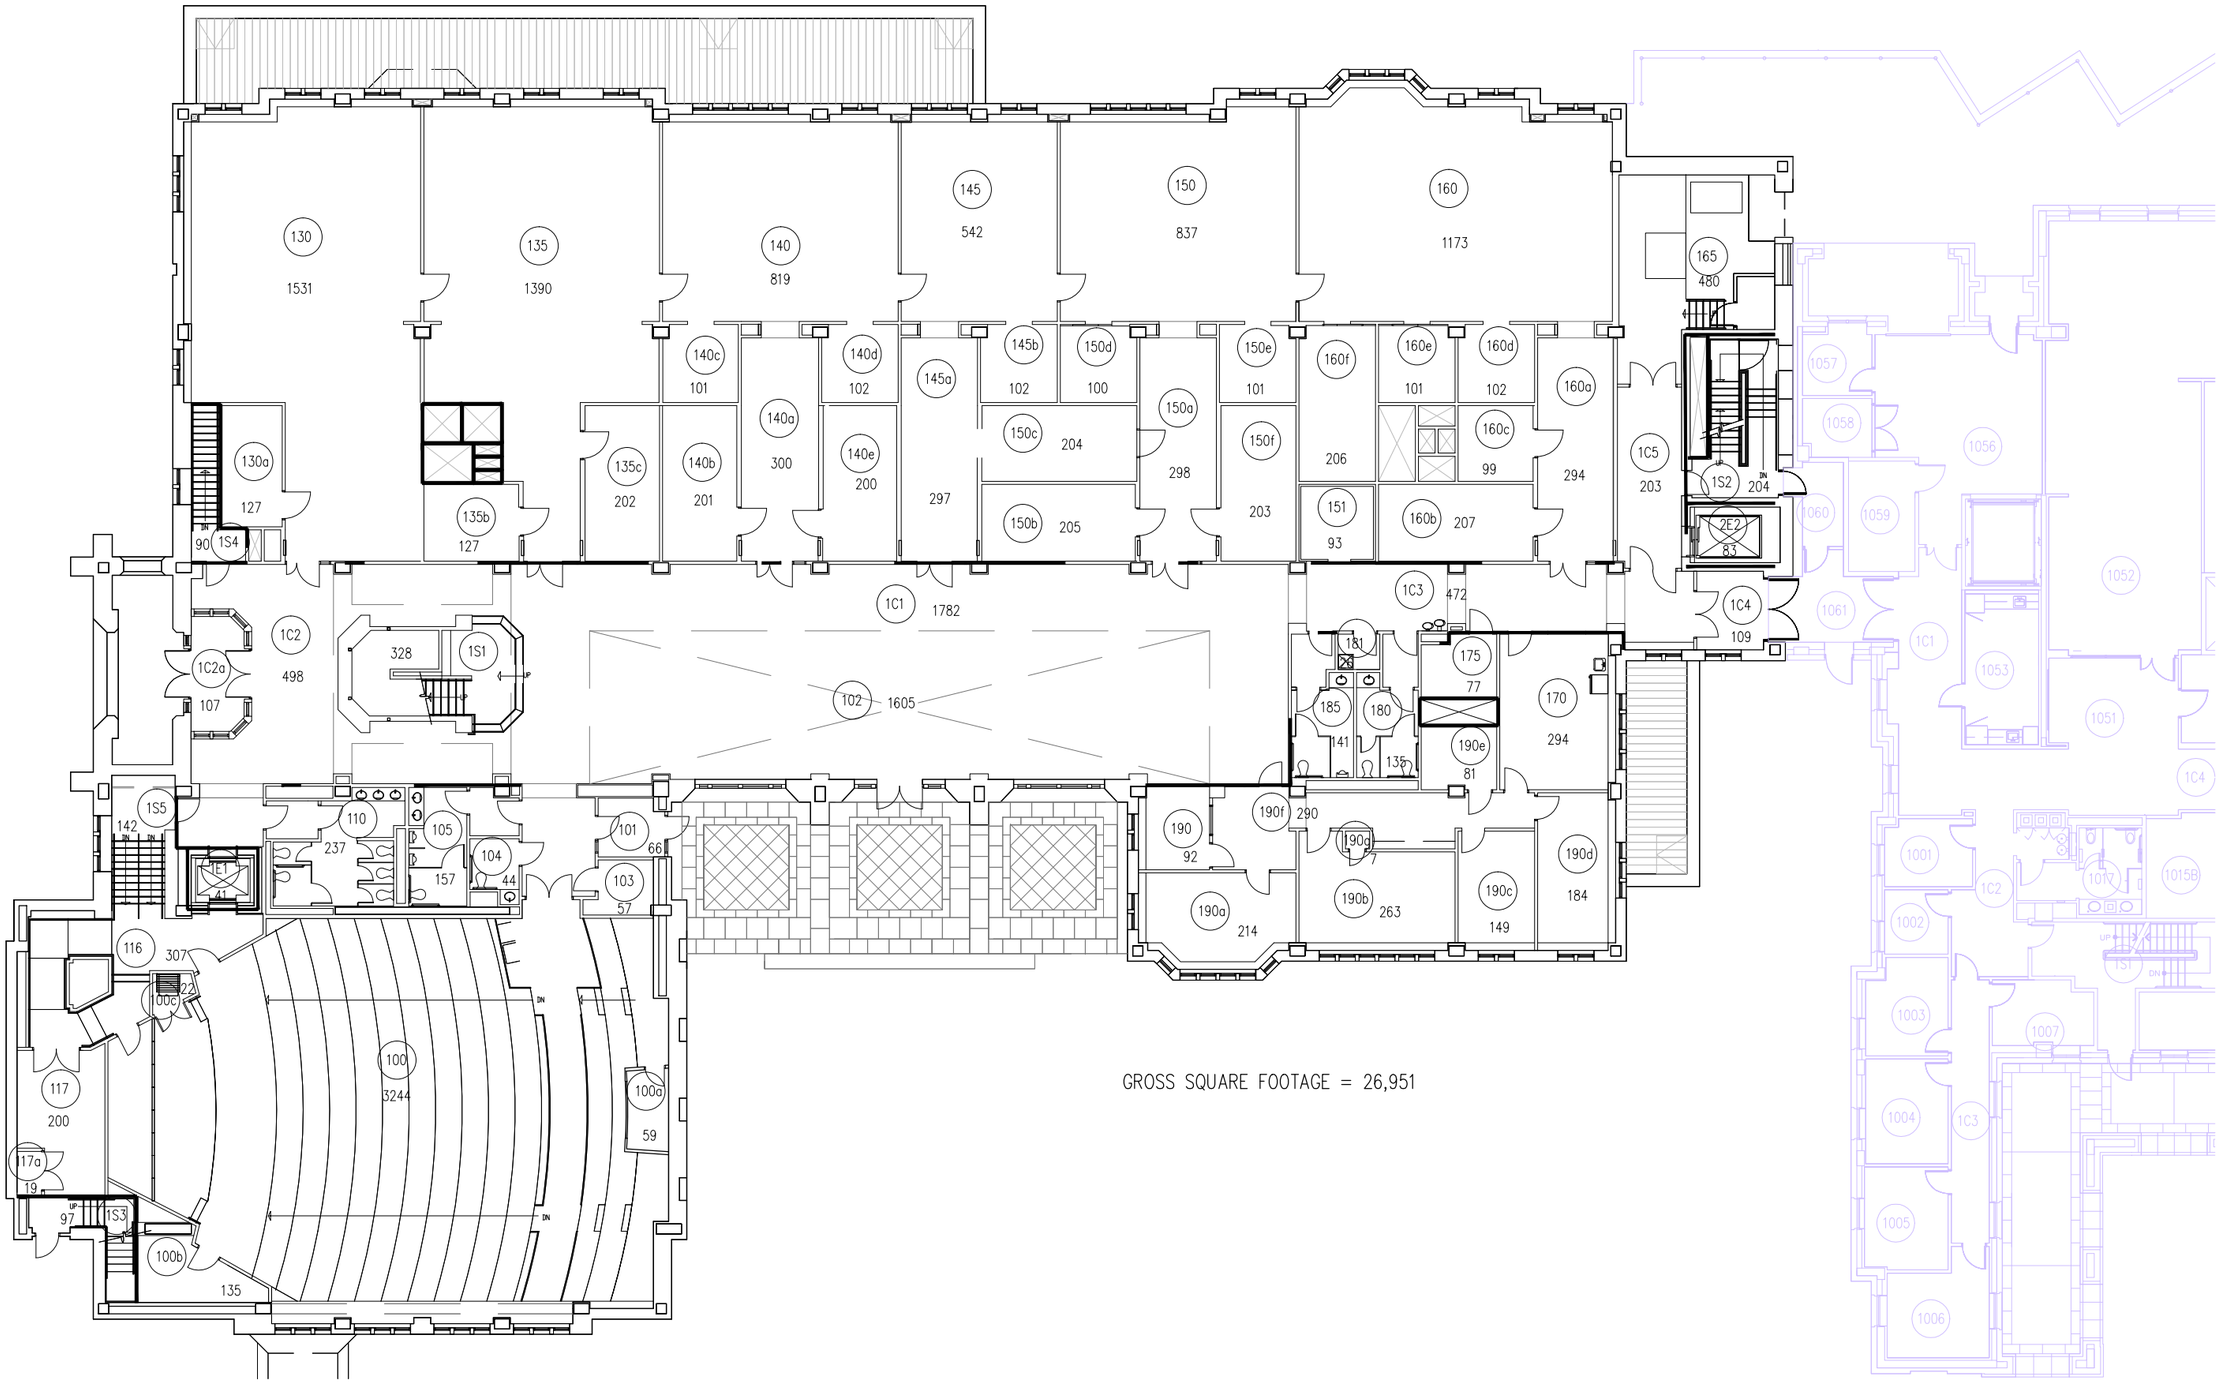

GROSS SQUARE FOOTAGE = 26,951

DRAWINGS ARE DIAGRAMMATIC IN NATURE & SHALL NOT BE USED FOR CONSTRUCTION PURPOSES. ALL DIMENSIONS AND EXISTING CONDITIONS TO BE FIELD VERIFIED PRIOR TO ANY IMPLEMENTATION.

North:

Scale: 1" = 20'

Sheet No: 1st

Drawing Title: FLOOR PLAN

Zone: SILVER

Bldg No: 202

Revision Date:

Issue Date: 3/22/2013

Filename: 202-Whitaker Hall.dwg

SPACE SURVEY OF:

WHITAKER HALL

Washington University - St. Louis, MO 63130

Washington University in St. Louis

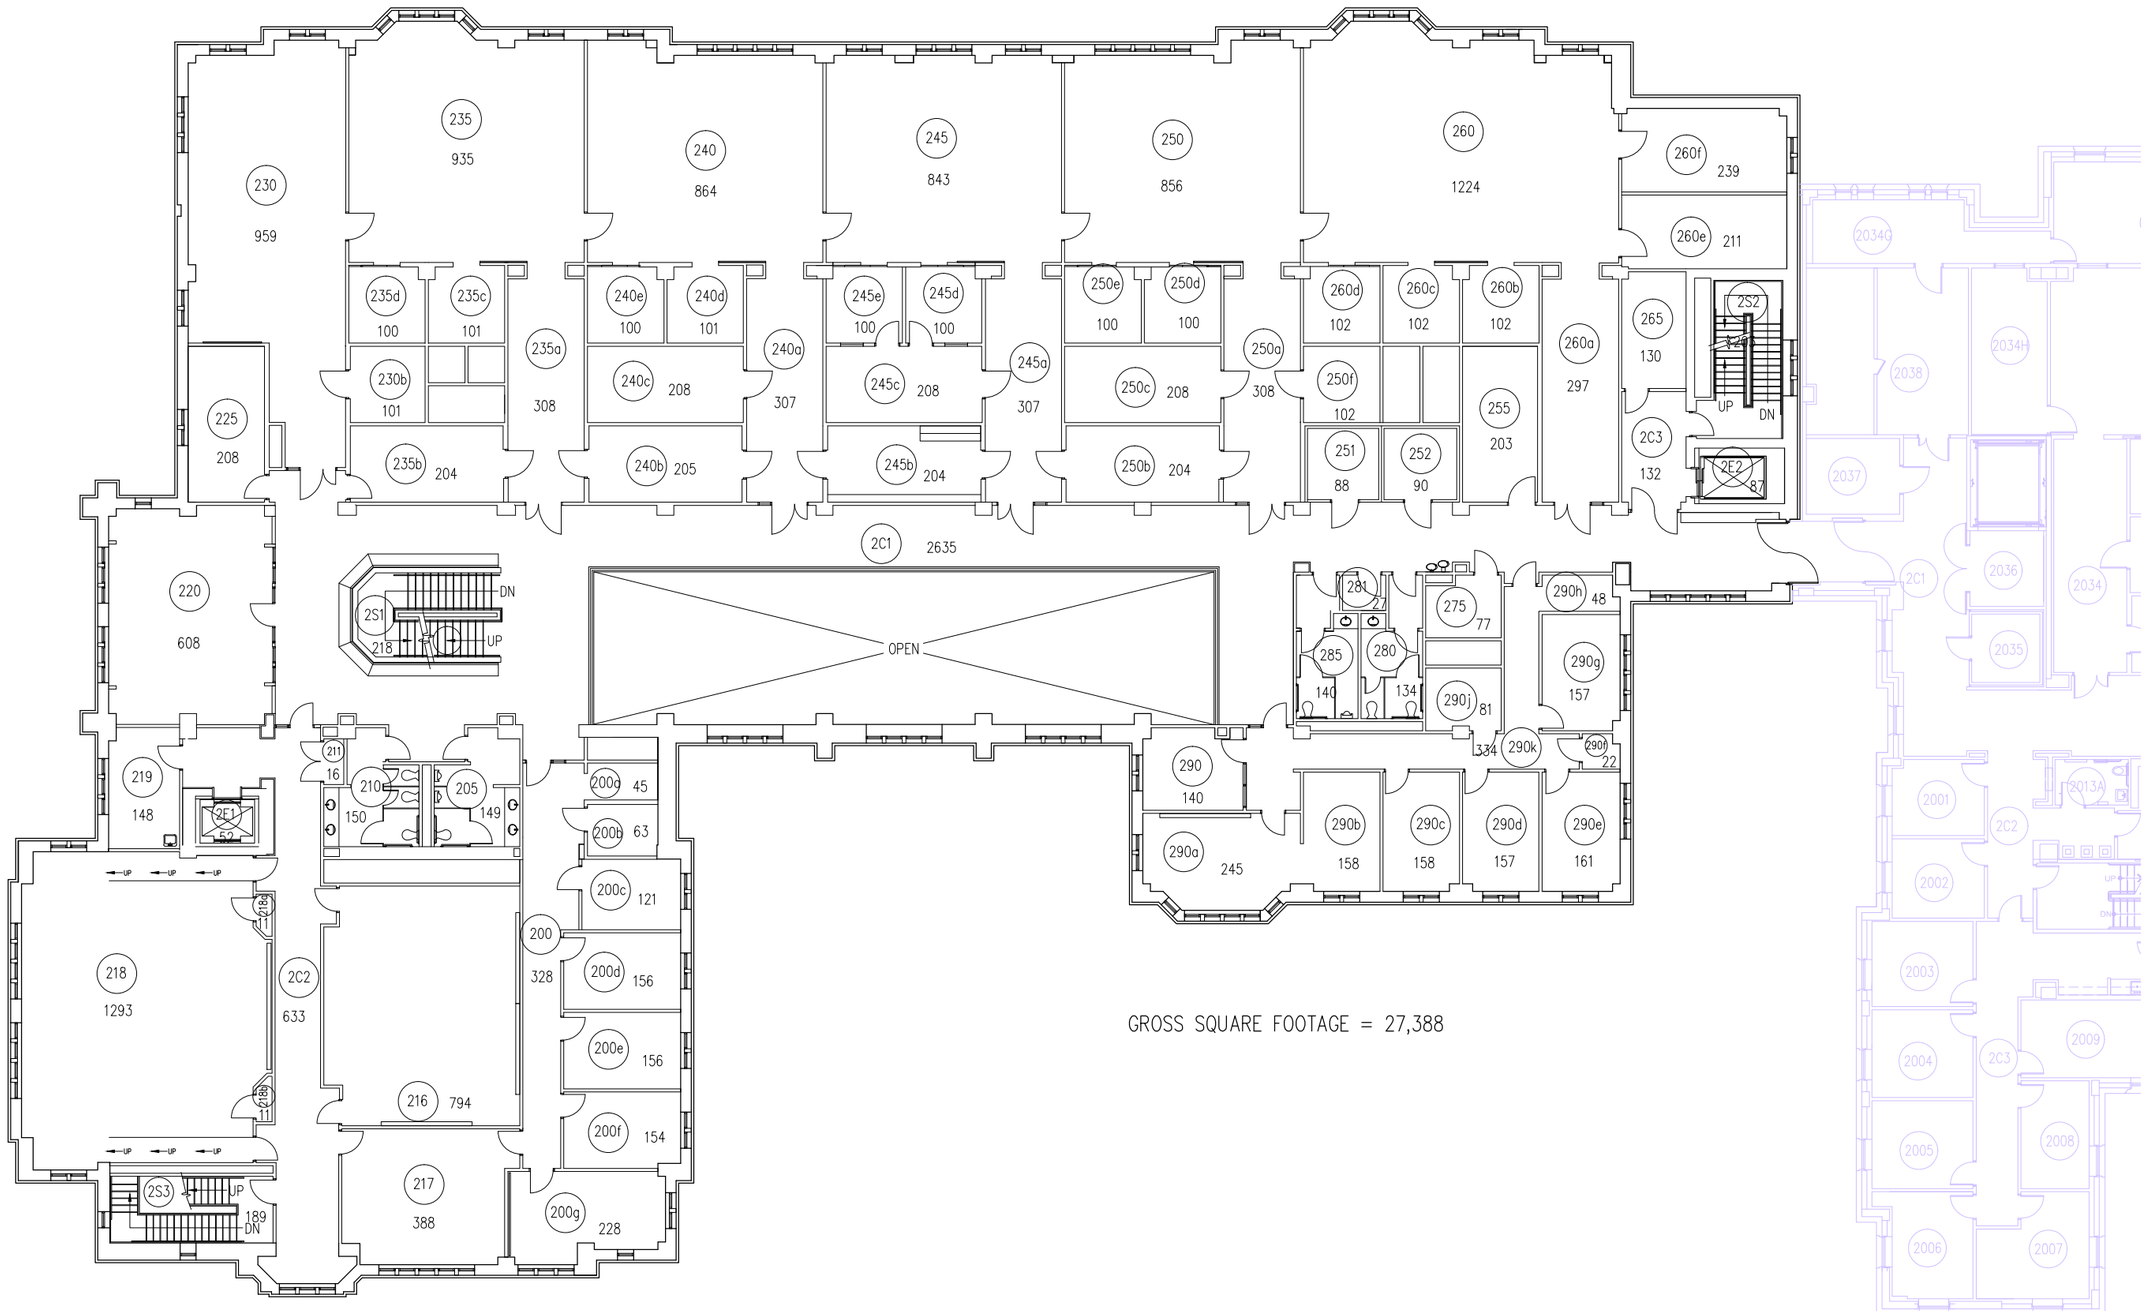

GROSS SQUARE FOOTAGE = 27,388

DRAWINGS ARE DIAGRAMMATIC IN NATURE & SHALL NOT BE USED FOR CONSTRUCTION PURPOSES. ALL DIMENSIONS AND EXISTING CONDITIONS TO BE FIELD VERIFIED PRIOR TO ANY IMPLEMENTATION.

North:

Scale: 1" = 20'

Sheet No: 2nd

Drawing Title: FLOOR PLAN

Zone: SILVER

Revision Date:

Bldg No: 202

Issue Date: 3/22/2013

Filename: 202-Whitaker Hall.dwg

SPACE SURVEY OF:

WHITAKER HALL

Washington University - St. Louis, MO 63130

Washington University in St. Louis

DRAWINGS ARE DIAGRAMATIC IN NATURE & SHALL NOT BE USED FOR CONSTRUCTION PURPOSES. ALL DIMENSIONS AND EXISTING CONDITIONS TO BE FIELD VERIFIED PRIOR TO ANY IMPLEMENTATION.

North:

Scale: 1" = 20'

Sheet No: 3rd

Drawing Title: FLOOR PLAN

Zone: SILVER

Bldg No: 202

Issue Date: 3/22/2013

Revision Date:

Filename: 202-Whitaker Hall.dwg

SPACE SURVEY OF:

WHITAKER HALL

Washington University - St. Louis, MO 63130

Washington University in St. Louis

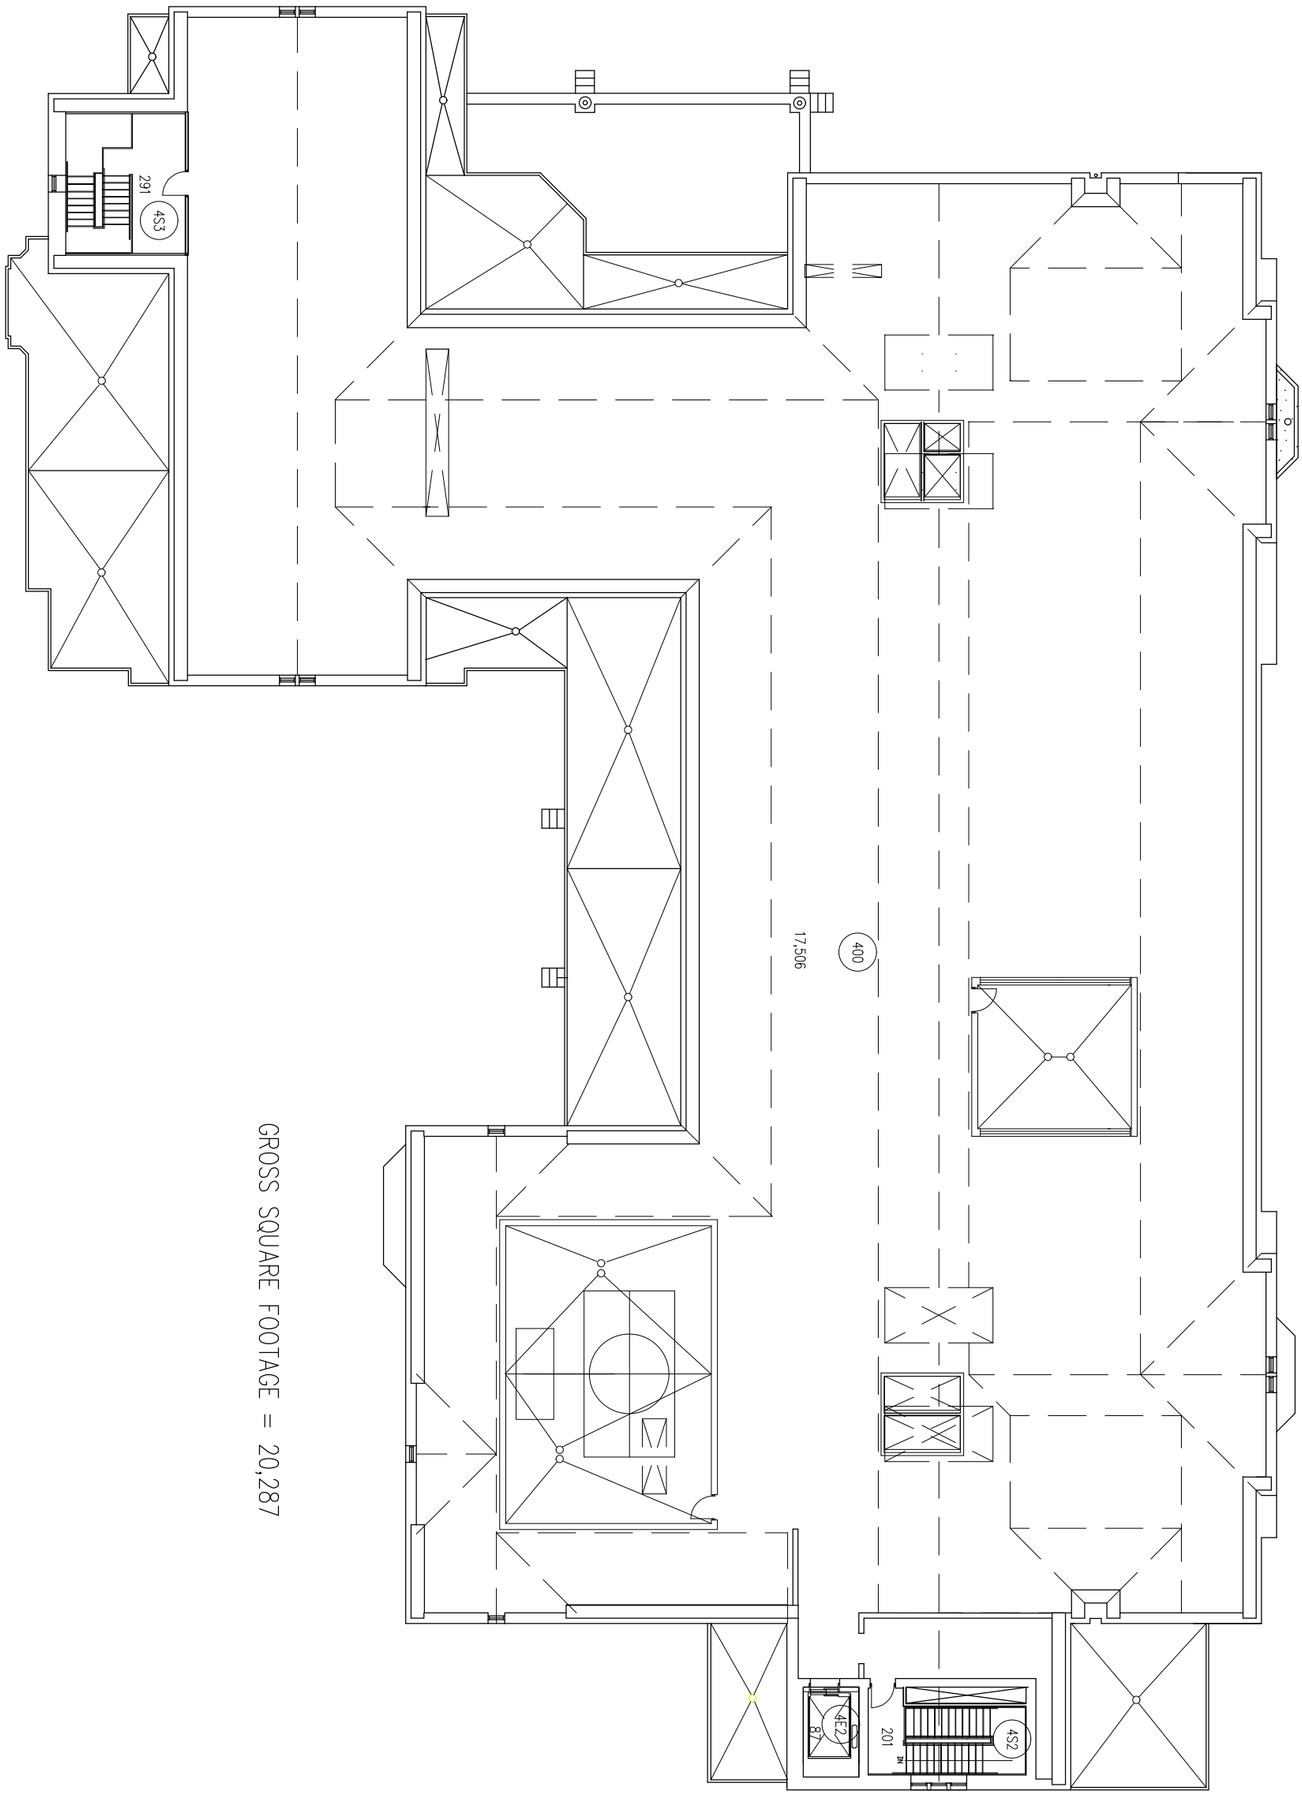

GROSS SQUARE FOOTAGE = 20,287

Washington University in St. Louis

SPACE SURVEY OF:

WHITAKER HALL

Washington University - St. Louis, MO 63130

Bldg No:	Zone:	Sheet No:	Scale:	North:
202	SILVER	4th	1" = 20'	
Issue Date: 3/22/2013	Revision Date:	Drawing Title: FLOOR PLAN		
Filename: 202-Whitaker Hall.dwg				

DRAWINGS ARE DIAGRAMMATIC IN NATURE & SHALL NOT BE USED FOR CONSTRUCTION PURPOSES. ALL DIMENSIONS AND EXISTING CONDITIONS TO BE FIELD VERIFIED PRIOR TO ANY IMPLEMENTATION.