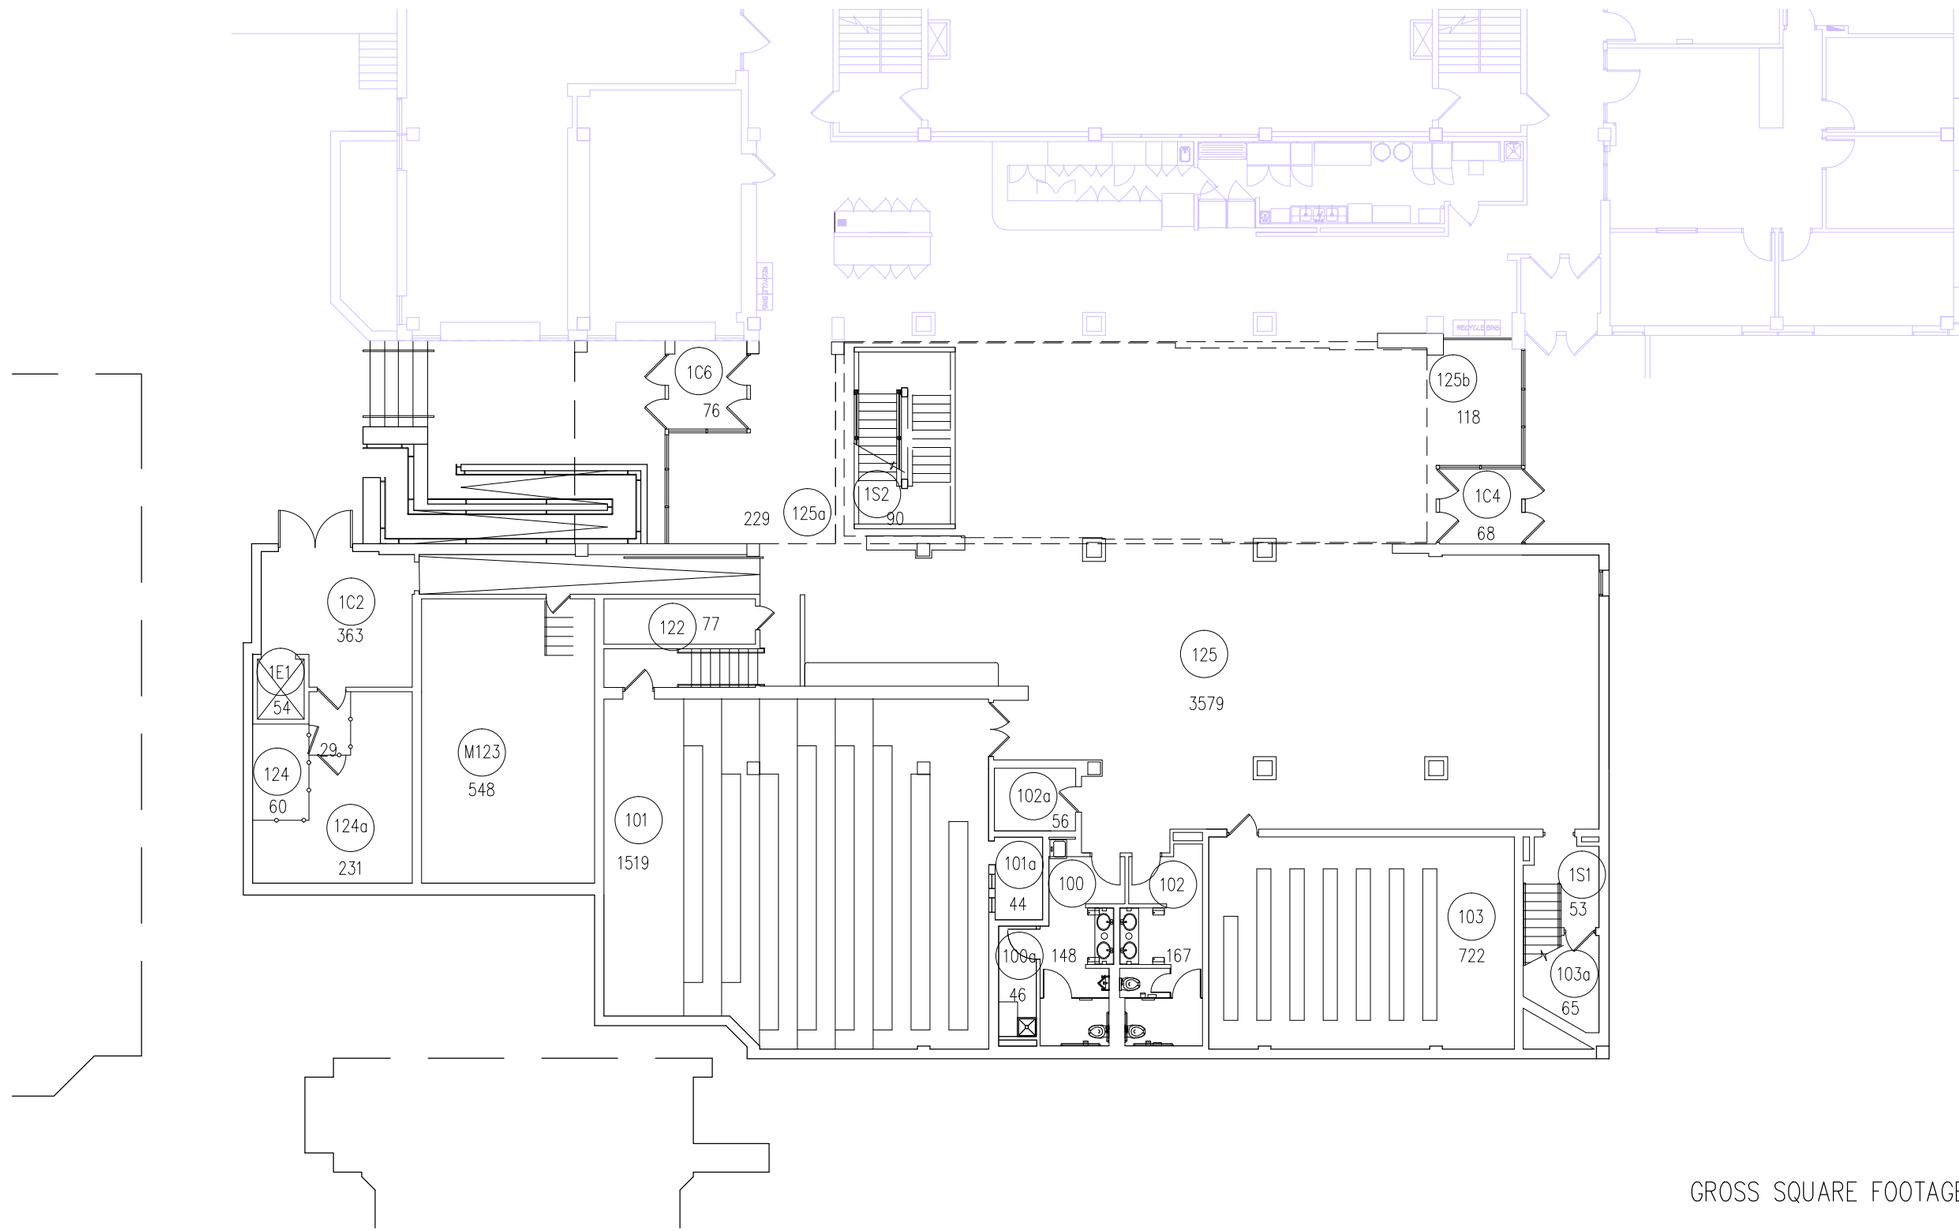

GROSS SQUARE FOOTAGE = 9,128

DRAWINGS ARE DIAGRAMMATIC IN NATURE & SHALL NOT BE USED FOR CONSTRUCTION PURPOSES. ALL DIMENSIONS AND EXISTING CONDITIONS TO BE FIELD VERIFIED PRIOR TO ANY IMPLEMENTATION.

North:

Scale: 1/16" = 1'-0"

Sheet No: 1st

Drawing Title: FLOOR PLAN

Zone: GREEN

Revision Date:

Bldg No: 122

Issue Date: 3/22/2013

Filename: 122-Lopata Hall.dwg

SPACE SURVEY OF:

LOPATA HALL

Washington University - St. Louis, MO 63130

Washington University in St. Louis

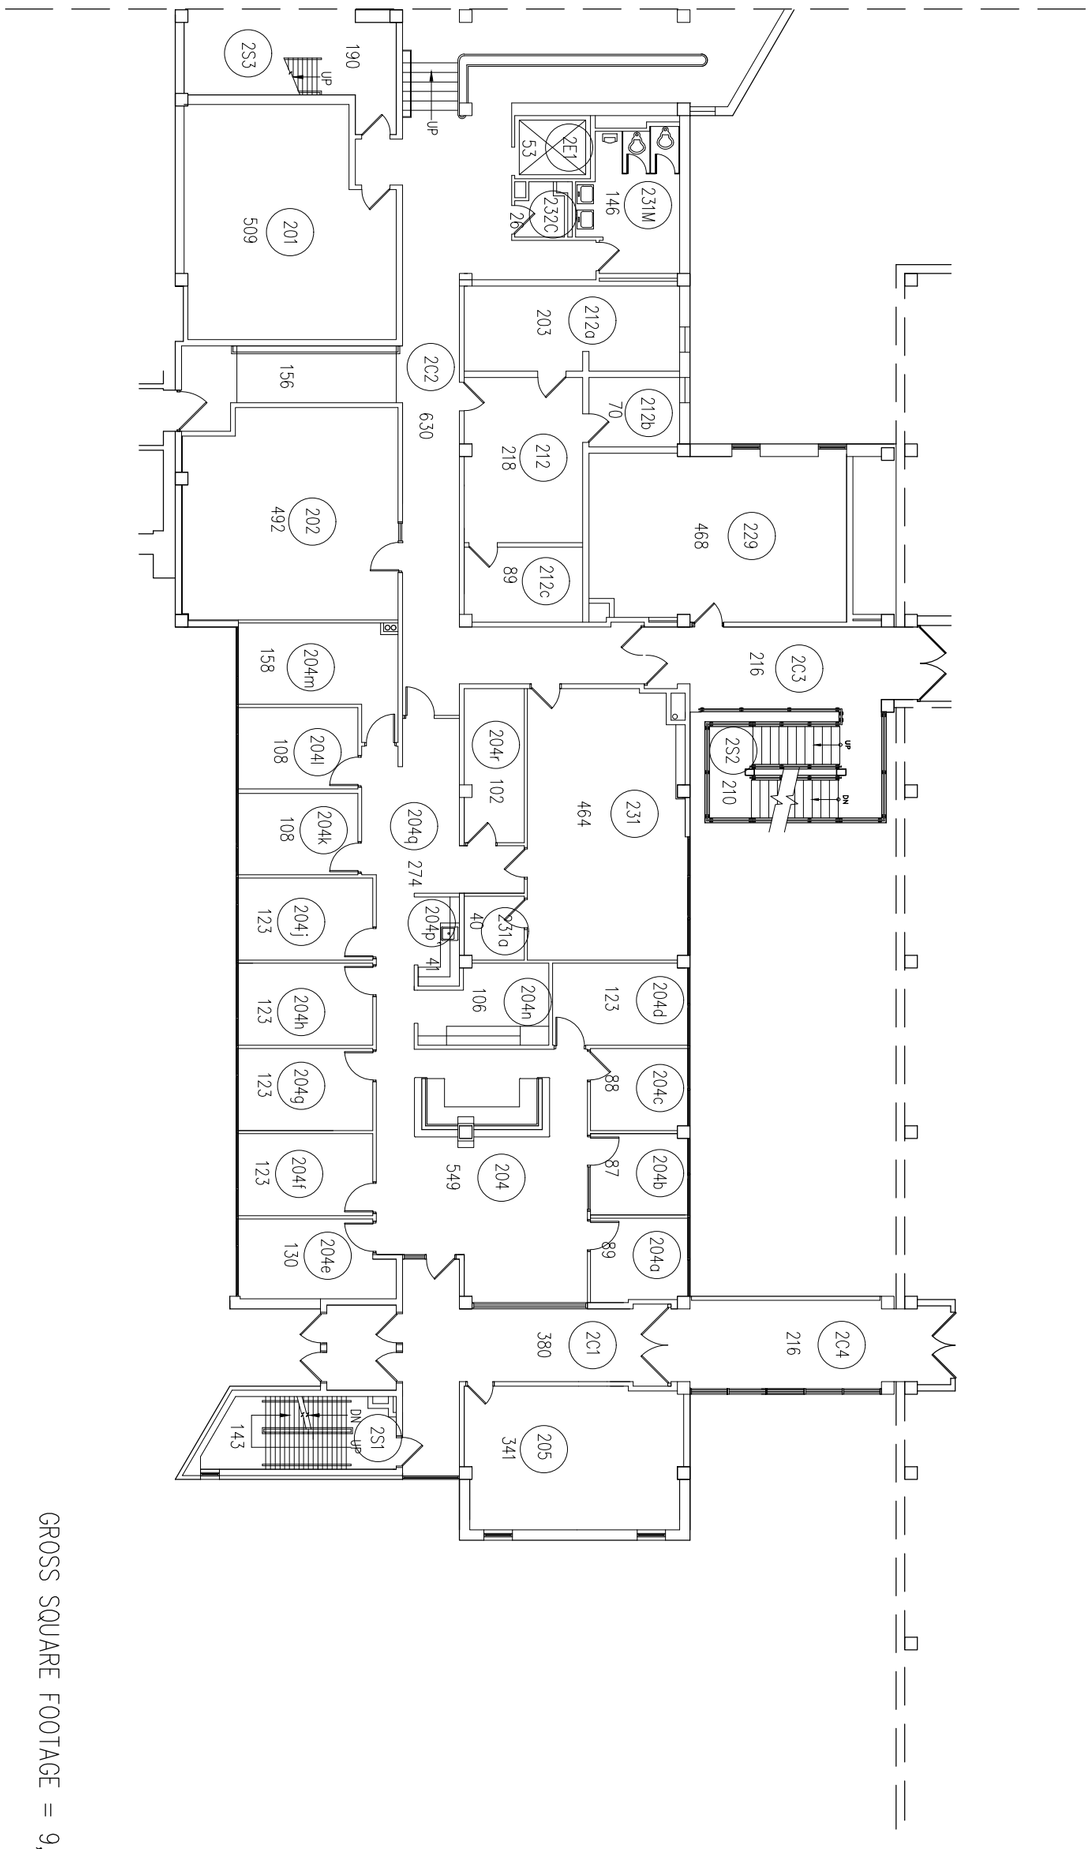

GROSS SQUARE FOOTAGE = 9,147

Washington University in St. Louis

SPACE SURVEY OF:

LOPATA HALL

Washington University - St. Louis, MO 63130

Bldg No:	Zone:	Sheet No:	Scale:	North:
122	GREEN	2nd	1/16" = 1'-0"	
Issue Date: 3/22/2013	Revision Date:	Drawing Title: FLOOR PLAN		
Filename: 122-Lopata Hall.dwg				

DRAWINGS ARE DIAGRAMMATIC IN NATURE & SHALL NOT BE USED FOR CONSTRUCTION PURPOSES. ALL DIMENSIONS AND EXISTING CONDITIONS TO BE FIELD VERIFIED PRIOR TO ANY IMPLEMENTATION.

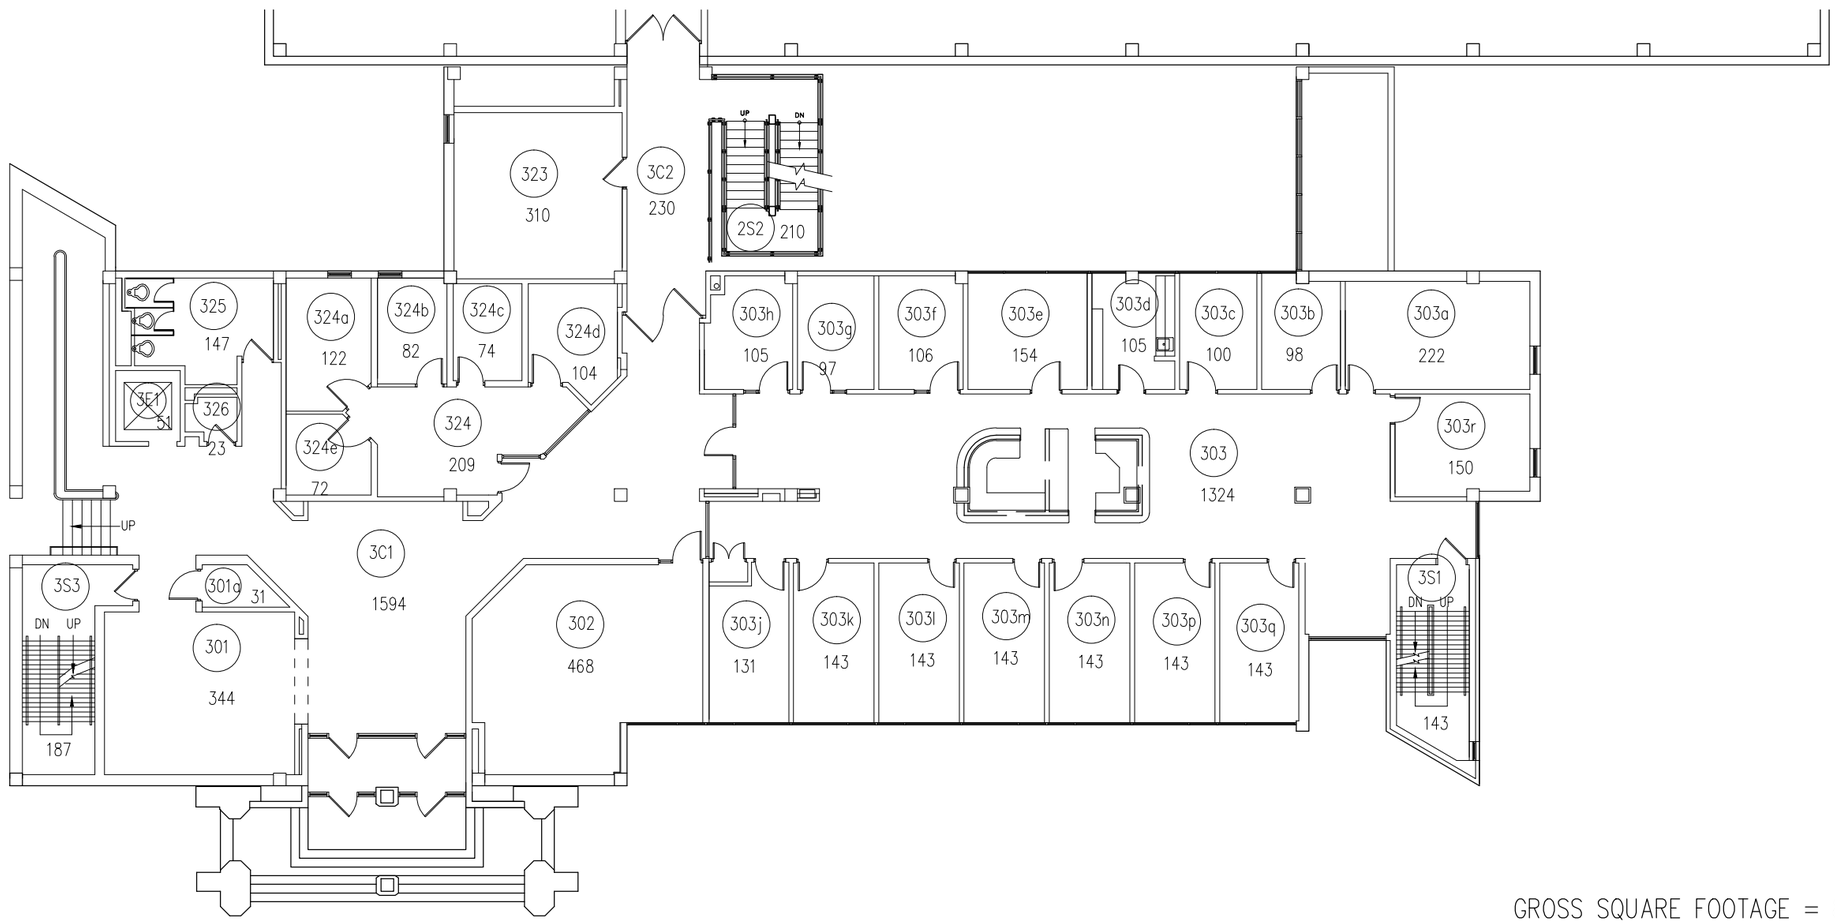

GROSS SQUARE FOOTAGE = 8,923

DRAWINGS ARE DIAGRAMMATIC IN NATURE & SHALL NOT BE USED FOR CONSTRUCTION PURPOSES. ALL DIMENSIONS AND EXISTING CONDITIONS TO BE FIELD VERIFIED PRIOR TO ANY IMPLEMENTATION.

Scale: 1/16" = 1'-0"

North:

Sheet No: 3rd

Drawing Title: FLOOR PLAN

Zone: GREEN

Revision Date:

Bldg No: 122

Issue Date: 3/22/2013

Filename: 122-Lopata Hall.dwg

SPACE SURVEY OF:

LOPATA HALL

Washington University - St. Louis, MO 63130

Washington University in St. Louis

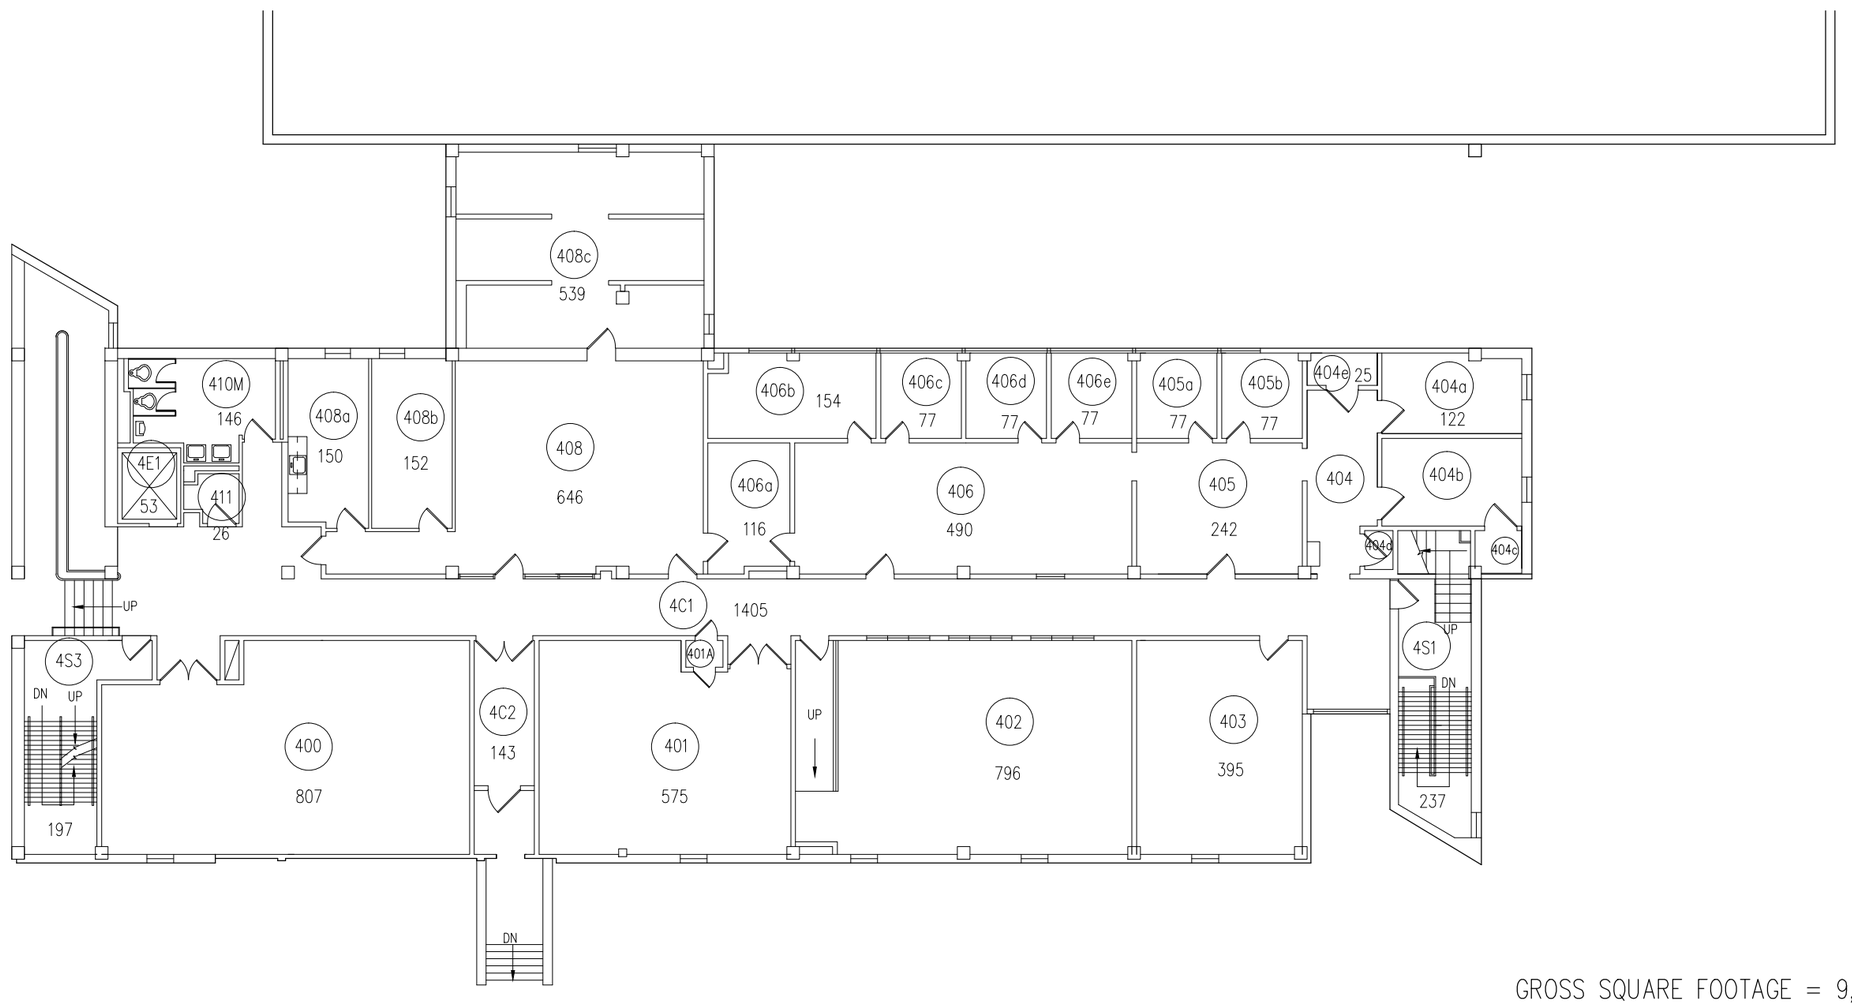

GROSS SQUARE FOOTAGE = 9,084

DRAWINGS ARE DIAGRAMMATIC IN NATURE & SHALL NOT BE USED FOR CONSTRUCTION PURPOSES. ALL DIMENSIONS AND EXISTING CONDITIONS TO BE FIELD VERIFIED PRIOR TO ANY IMPLEMENTATION.

Scale: 1/16" = 1'-0"

North:

Sheet No: 4th

Drawing Title: FLOOR PLAN

Zone: GREEN

Bldg No: 122

Revision Date:

Issue Date: 3/22/2013

Filename: 122-Lopata Hall.dwg

SPACE SURVEY OF:

LOPATA HALL

Washington University - St. Louis, MO 63130

Washington University in St. Louis

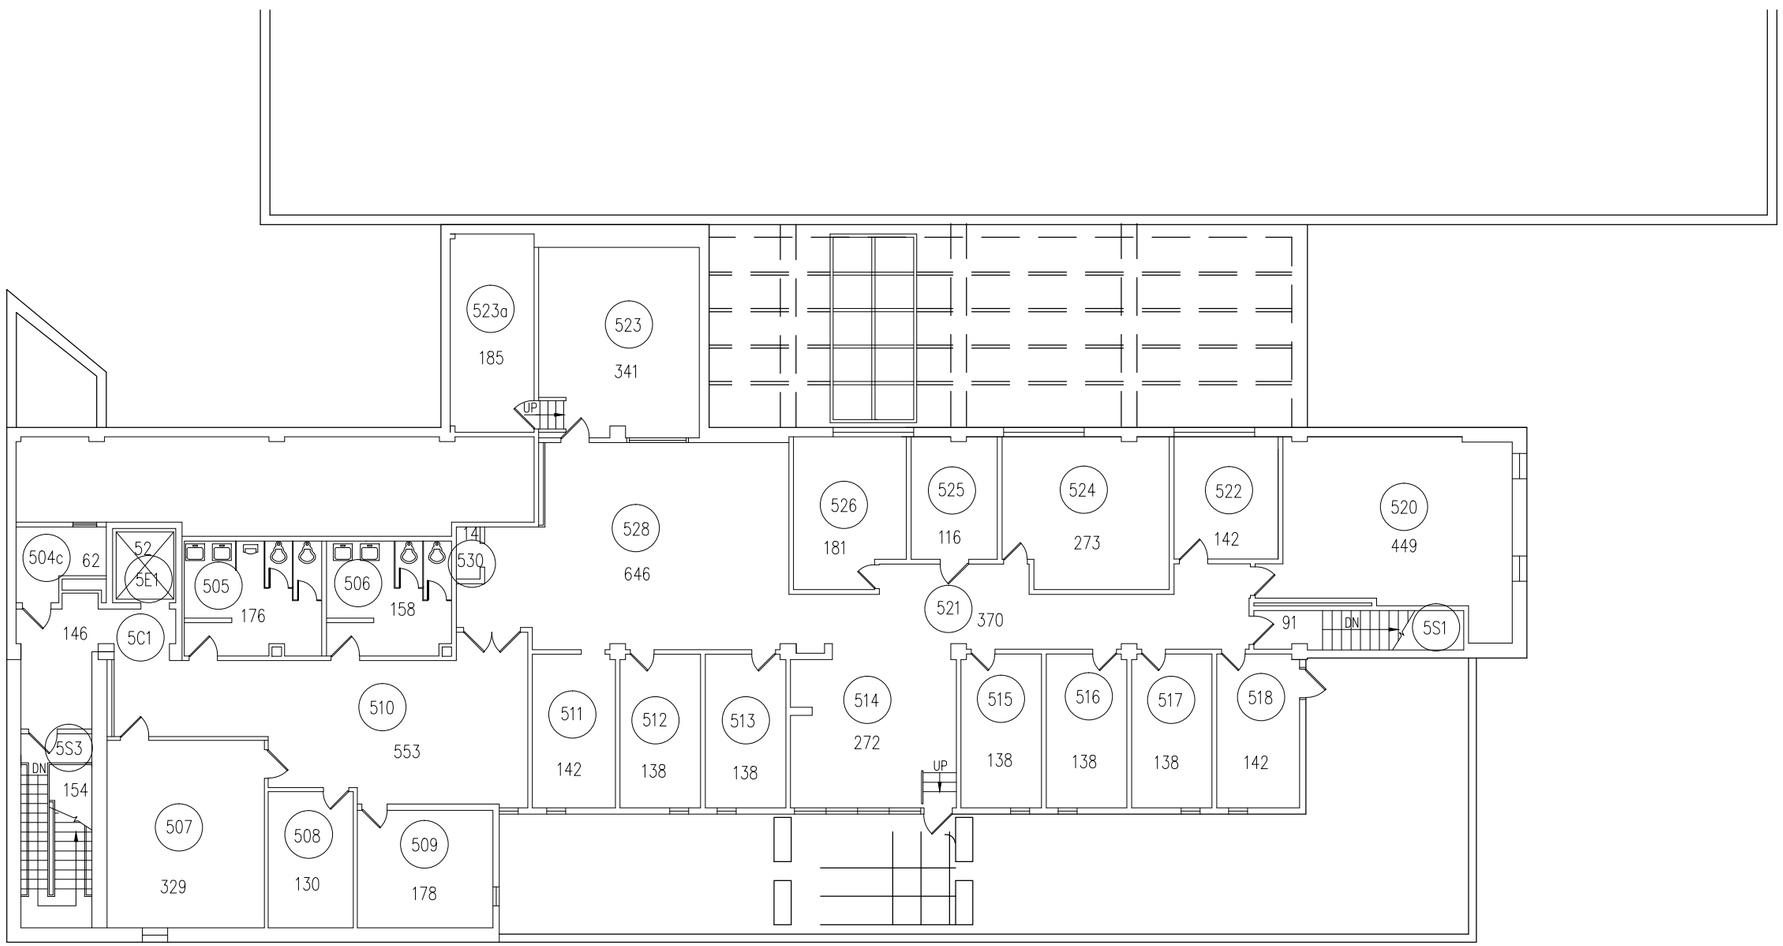

GROSS SQUARE FOOTAGE = 6,946

DRAWINGS ARE DIAGRAMMATIC IN NATURE & SHALL NOT BE USED FOR CONSTRUCTION PURPOSES. ALL DIMENSIONS AND EXISTING CONDITIONS TO BE FIELD VERIFIED PRIOR TO ANY IMPLEMENTATION.

Scale: 1/16" = 1'-0"

North:

Sheet No: 5th

Drawing Title: FLOOR PLAN

Zone: GREEN

Revision Date:

Bldg No: 122

Issue Date: 3/22/2013

Filename: 122-Lopata Hall.dwg

SPACE SURVEY OF:

LOPATA HALL

Washington University - St. Louis, MO 63130

Washington University in St. Louis