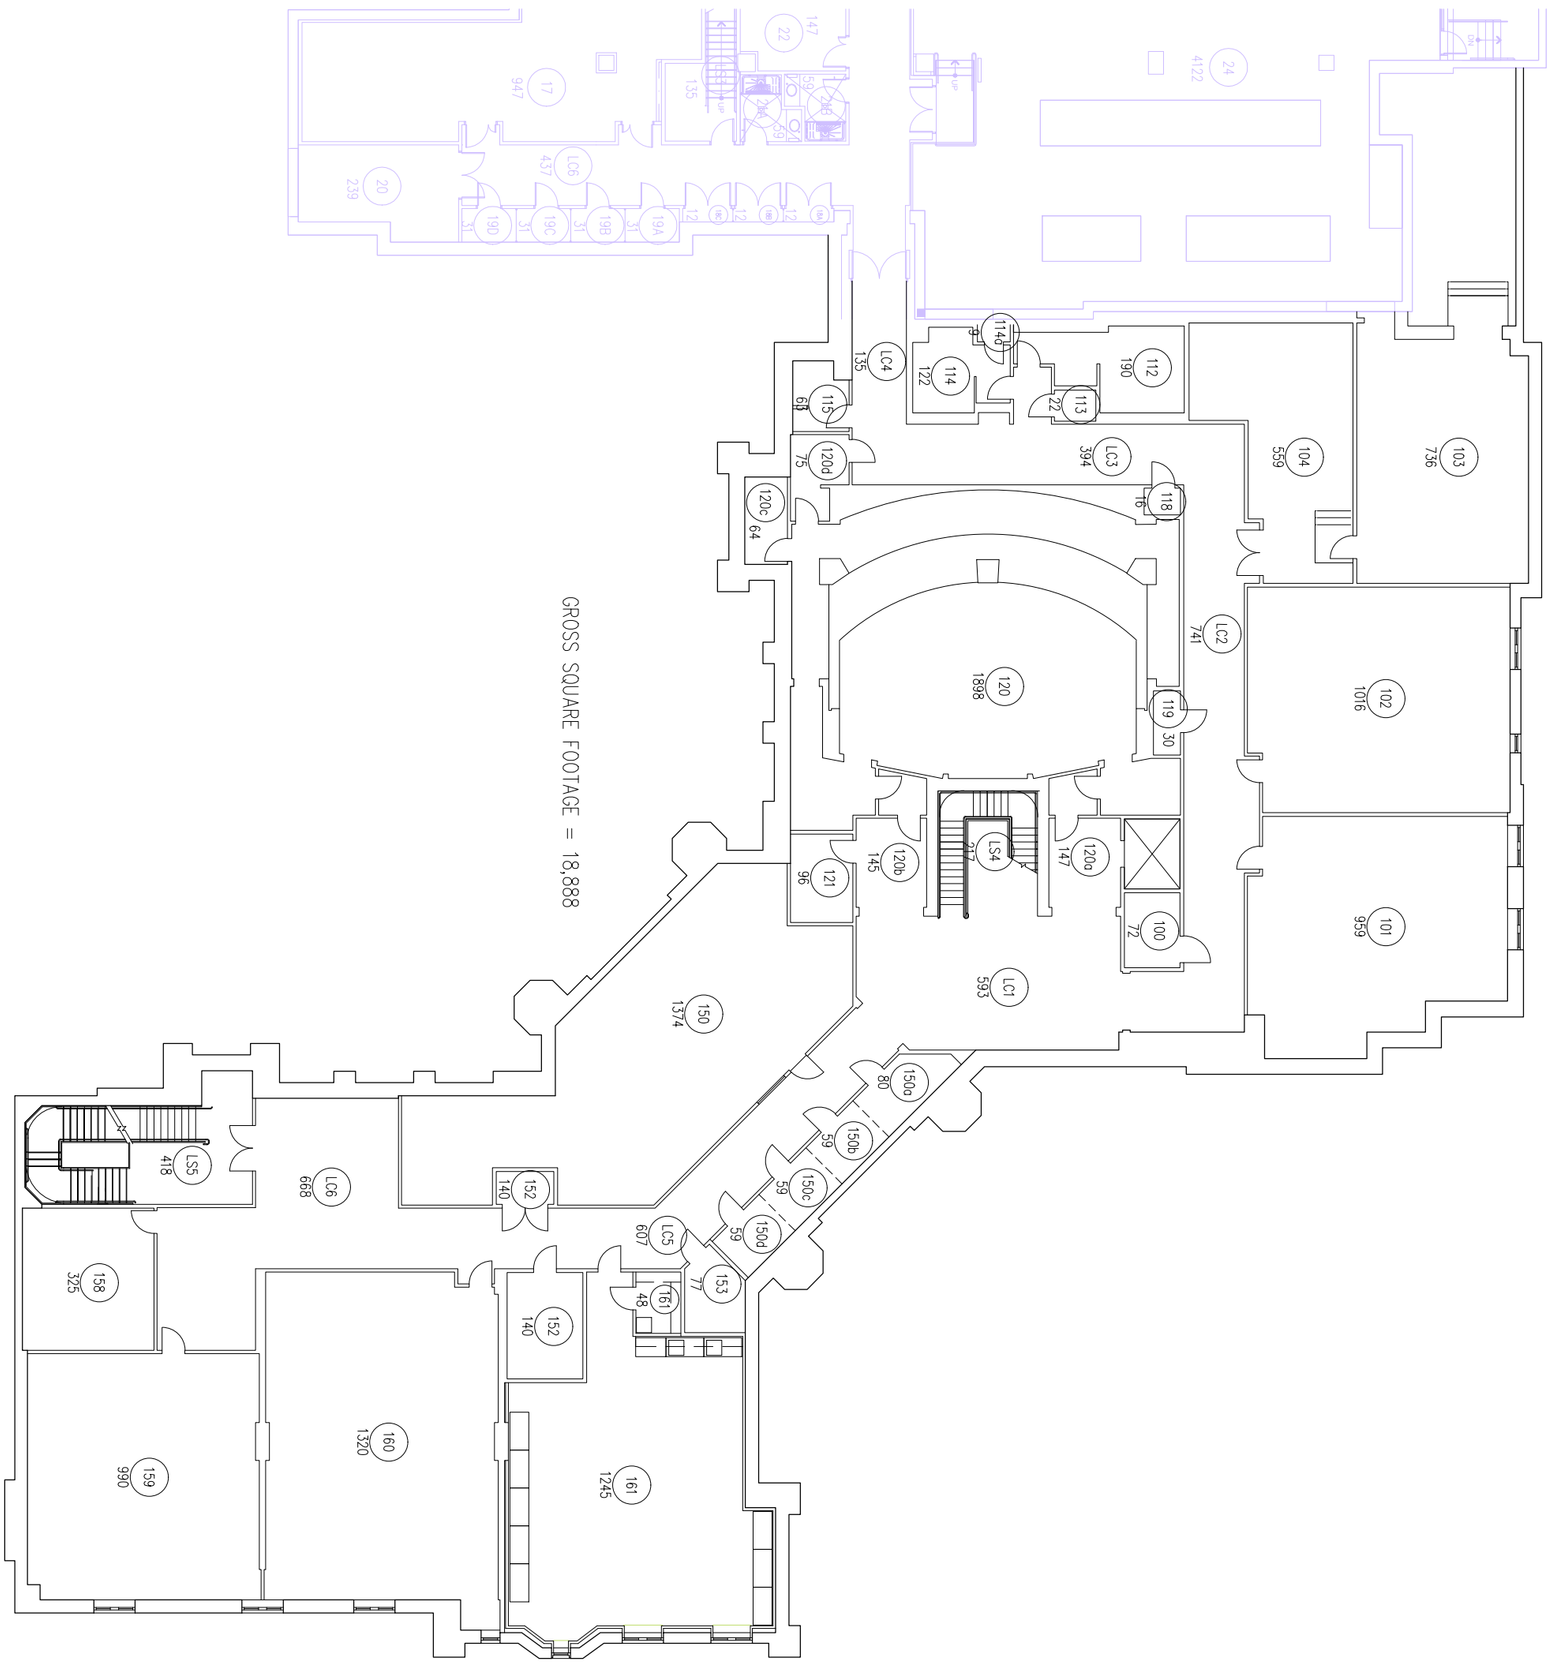

Washington University in St. Louis

SPACE SURVEY OF:

GREEN HALL

Washington University - St. Louis, MO 63130

Bldg No:	Zone:	Sheet No:	Scale:	North:
207	SILVER	LL	1" = 20'	
Issue Date: 3/22/2013	Revision Date:	Drawing Title: FLOOR PLAN		
Filename: 207-Green Hall.dwg				

DRAWINGS ARE DIAGRAMMATIC IN NATURE & SHALL NOT BE USED FOR CONSTRUCTION PURPOSES. ALL DIMENSIONS AND EXISTING CONDITIONS TO BE FIELD VERIFIED PRIOR TO ANY IMPLEMENTATION.

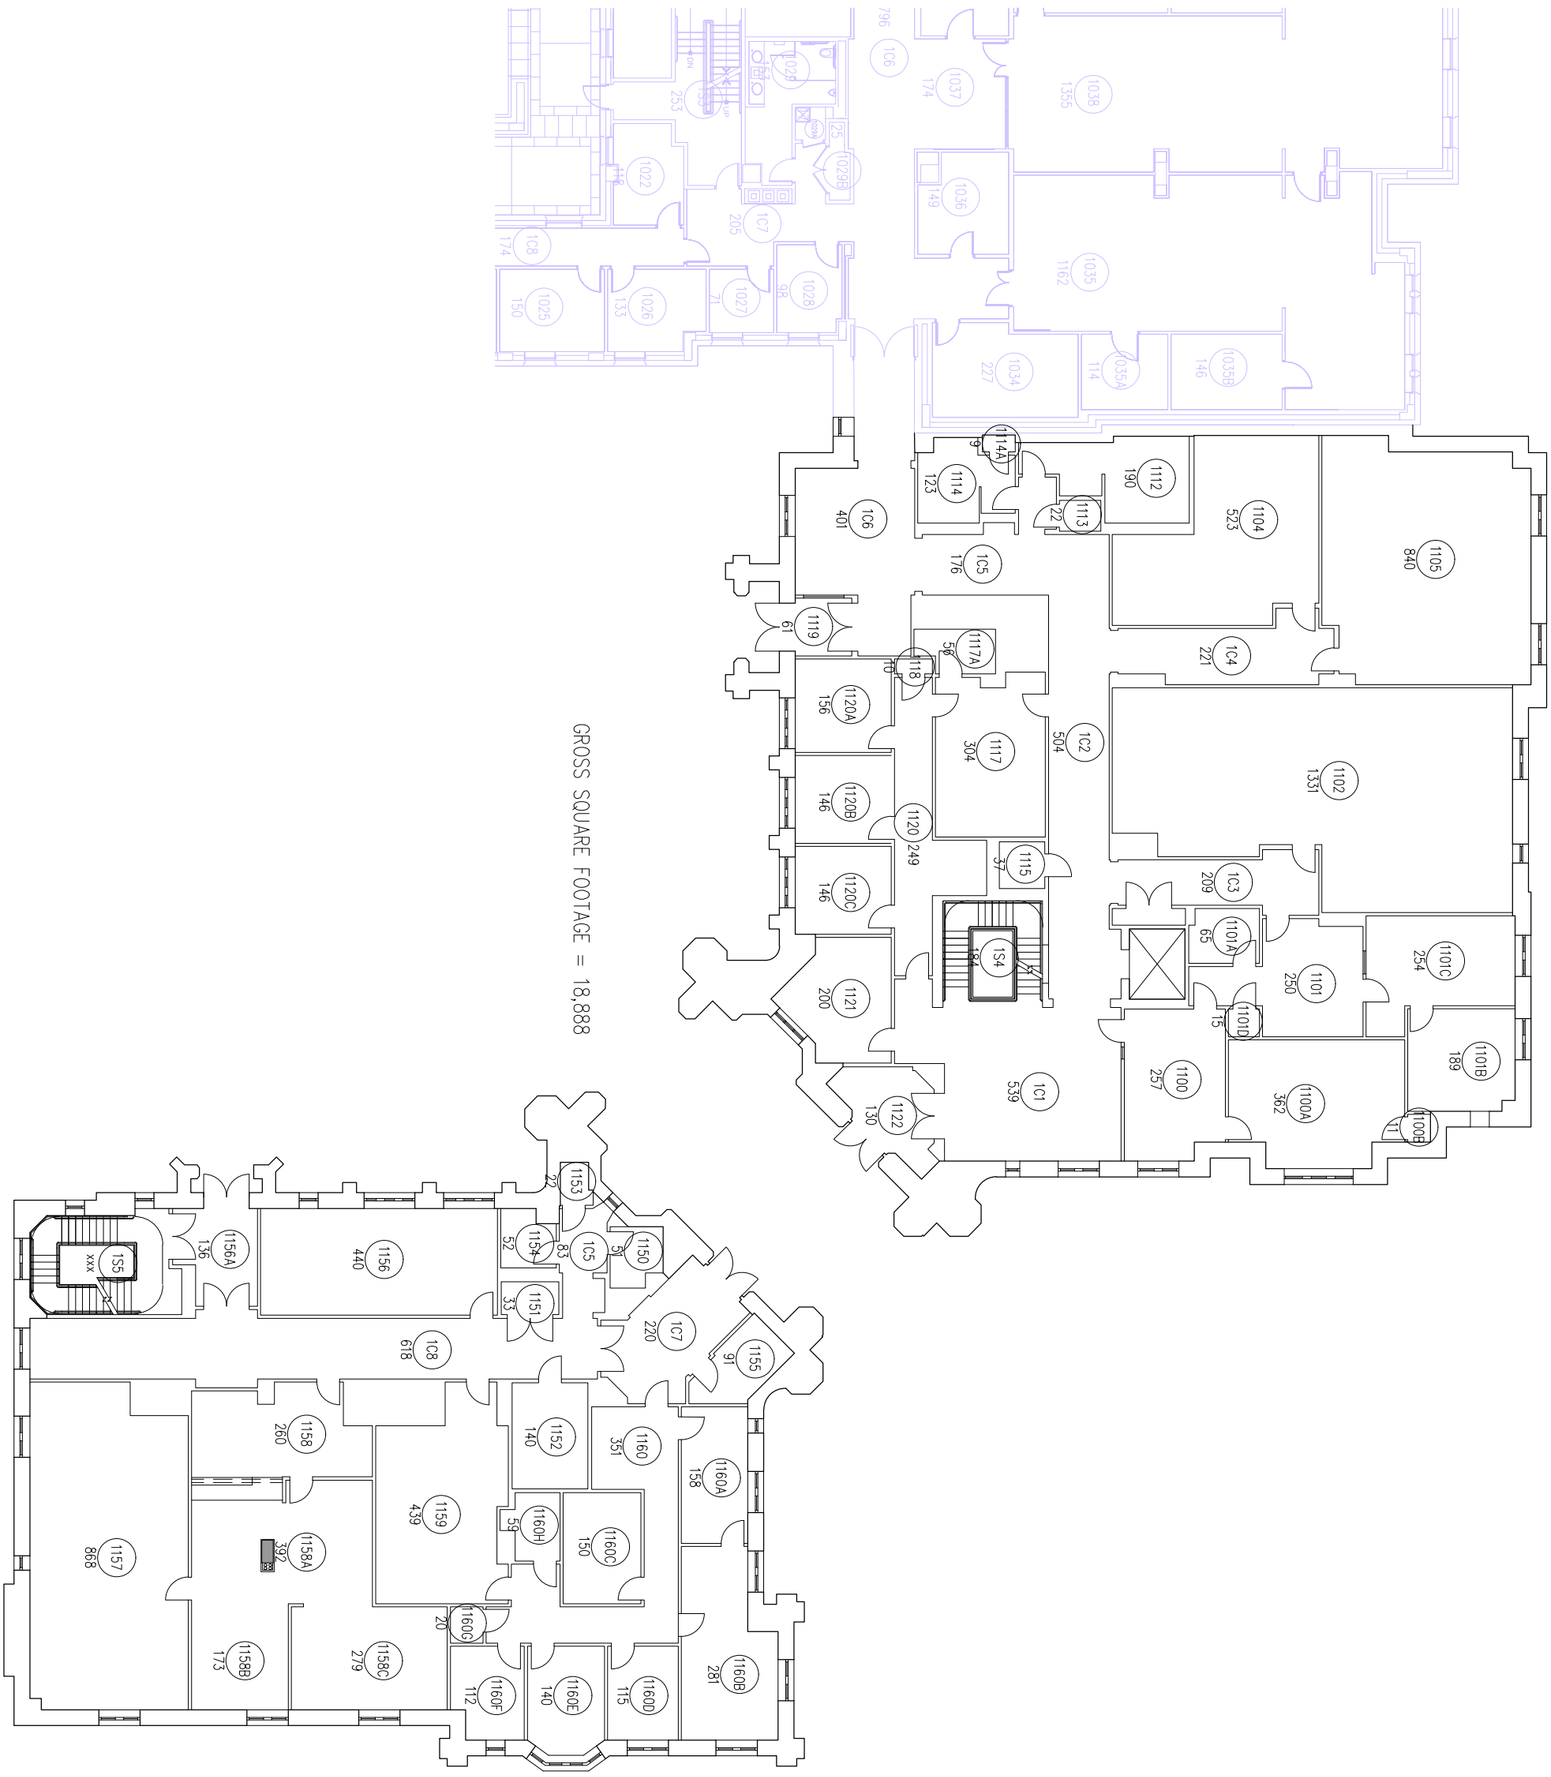

Washington University in St. Louis

SPACE SURVEY OF:

GREEN HALL

Washington University - St. Louis, MO 63130

Bldg No:	Zone:	Sheet No:	Scale:	North:
207	SILVER	1st	1" = 20'	
Issue Date: 3/22/2013	Revision Date:	Drawing Title: FLOOR PLAN		
Filename: 207-Green Hall.dwg				

DRAWINGS ARE DIAGRAMMATIC IN NATURE & SHALL NOT BE USED FOR CONSTRUCTION PURPOSES. ALL DIMENSIONS AND EXISTING CONDITIONS TO BE FIELD VERIFIED PRIOR TO ANY IMPLEMENTATION.

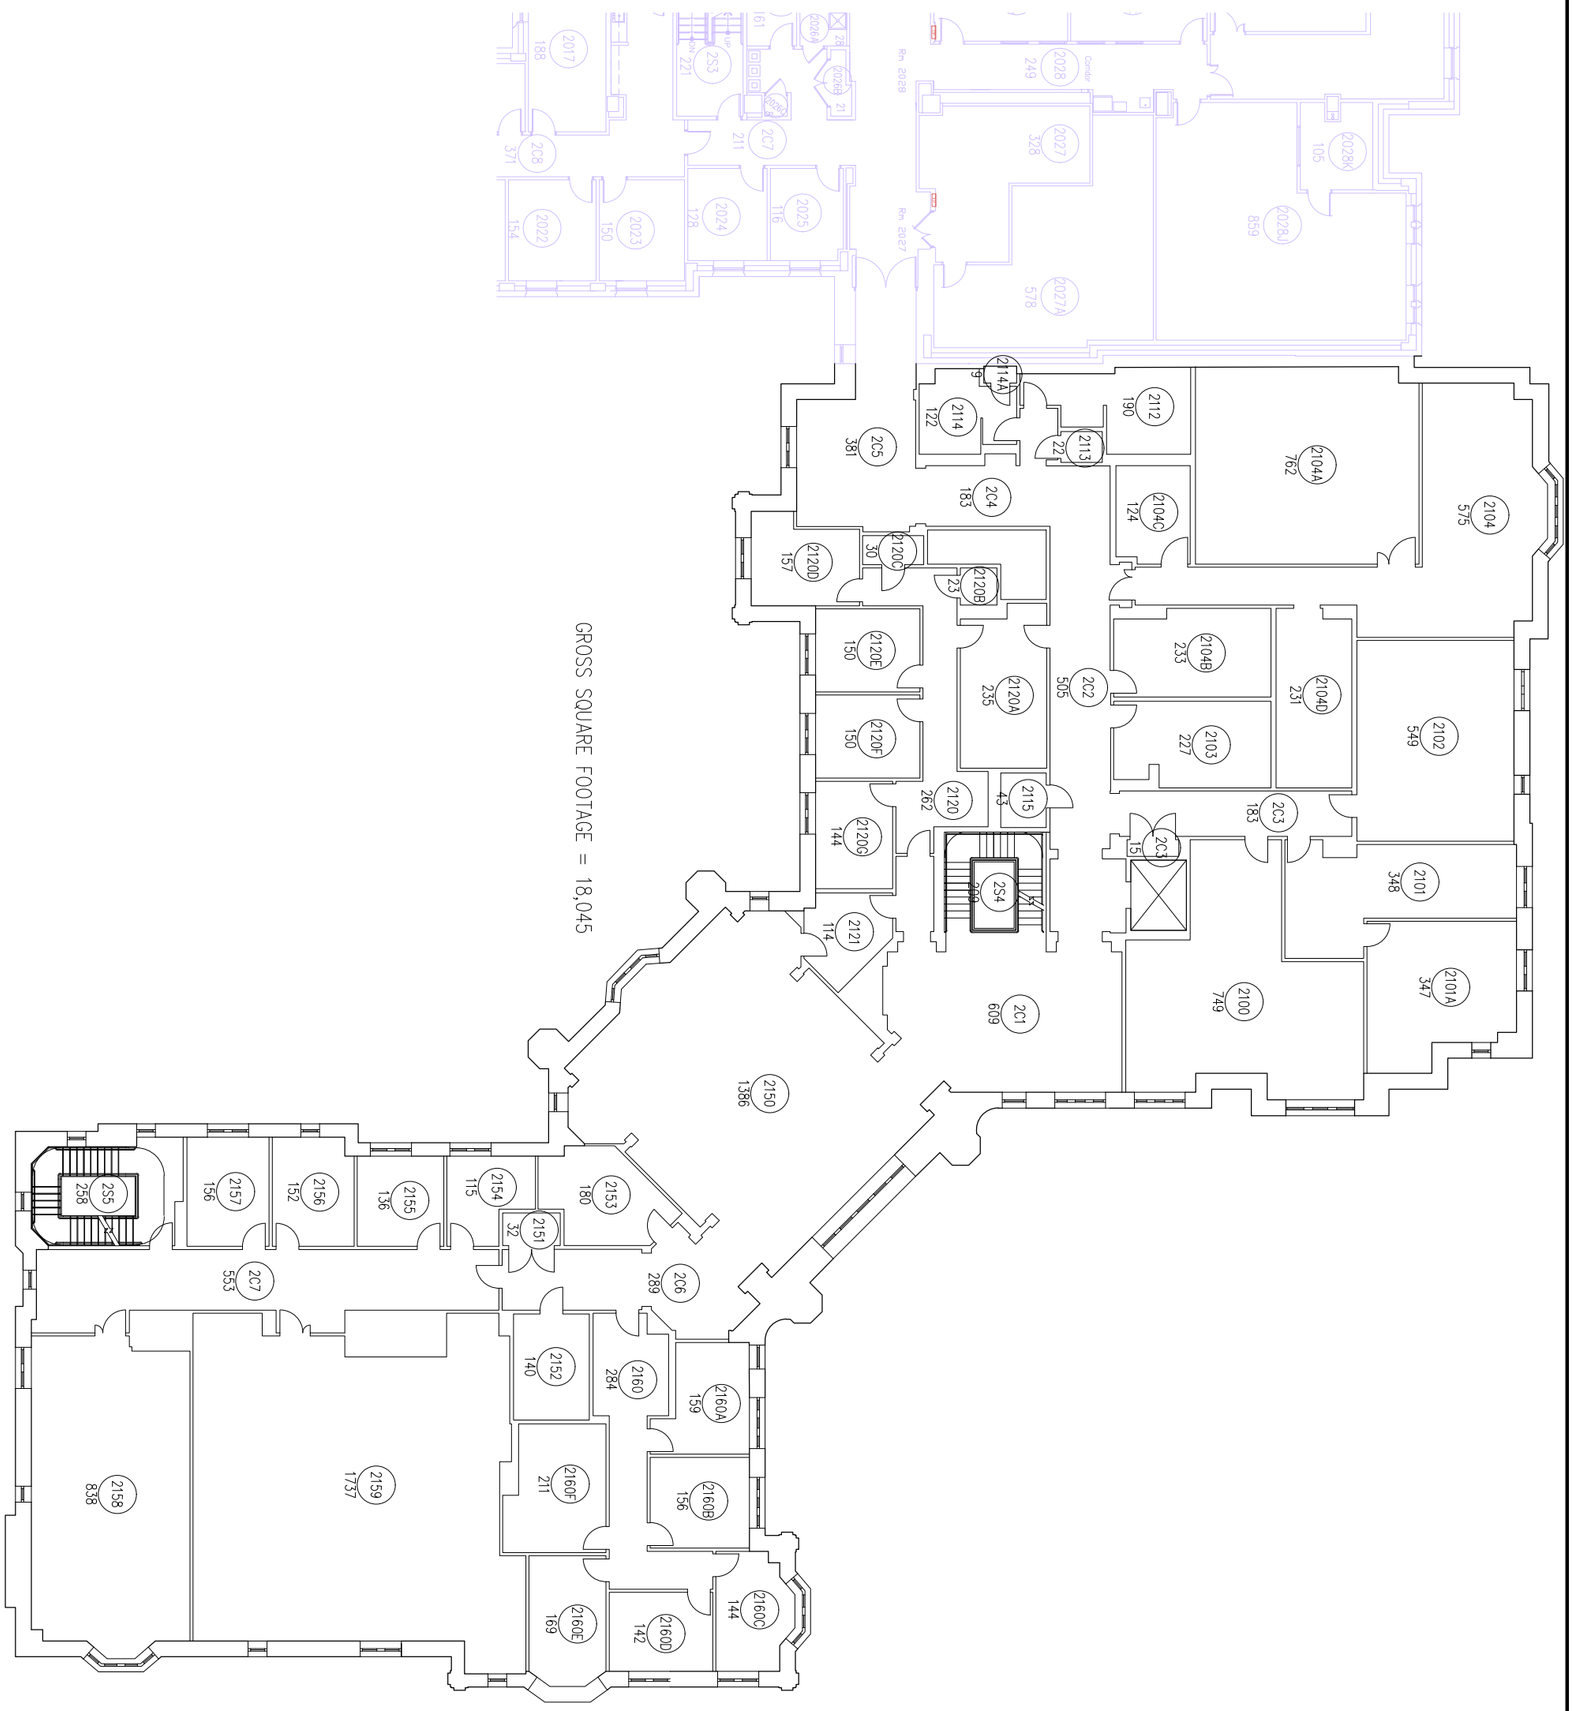

Washington University in St. Louis

SPACE SURVEY OF:

GREEN HALL

Washington University - St. Louis, MO 63130

Bldg No:	Zone:	Sheet No:	Scale:	North:
207	SILVER	2nd	1" = 20'	
Issue Date: 3/22/2013	Revision Date:	Drawing Title: FLOOR PLAN		
Filename: 207-Green Hall.dwg				

DRAWINGS ARE DIAGRAMMATIC IN NATURE & SHALL NOT BE USED FOR CONSTRUCTION PURPOSES. ALL DIMENSIONS AND EXISTING CONDITIONS TO BE FIELD VERIFIED PRIOR TO ANY IMPLEMENTATION.

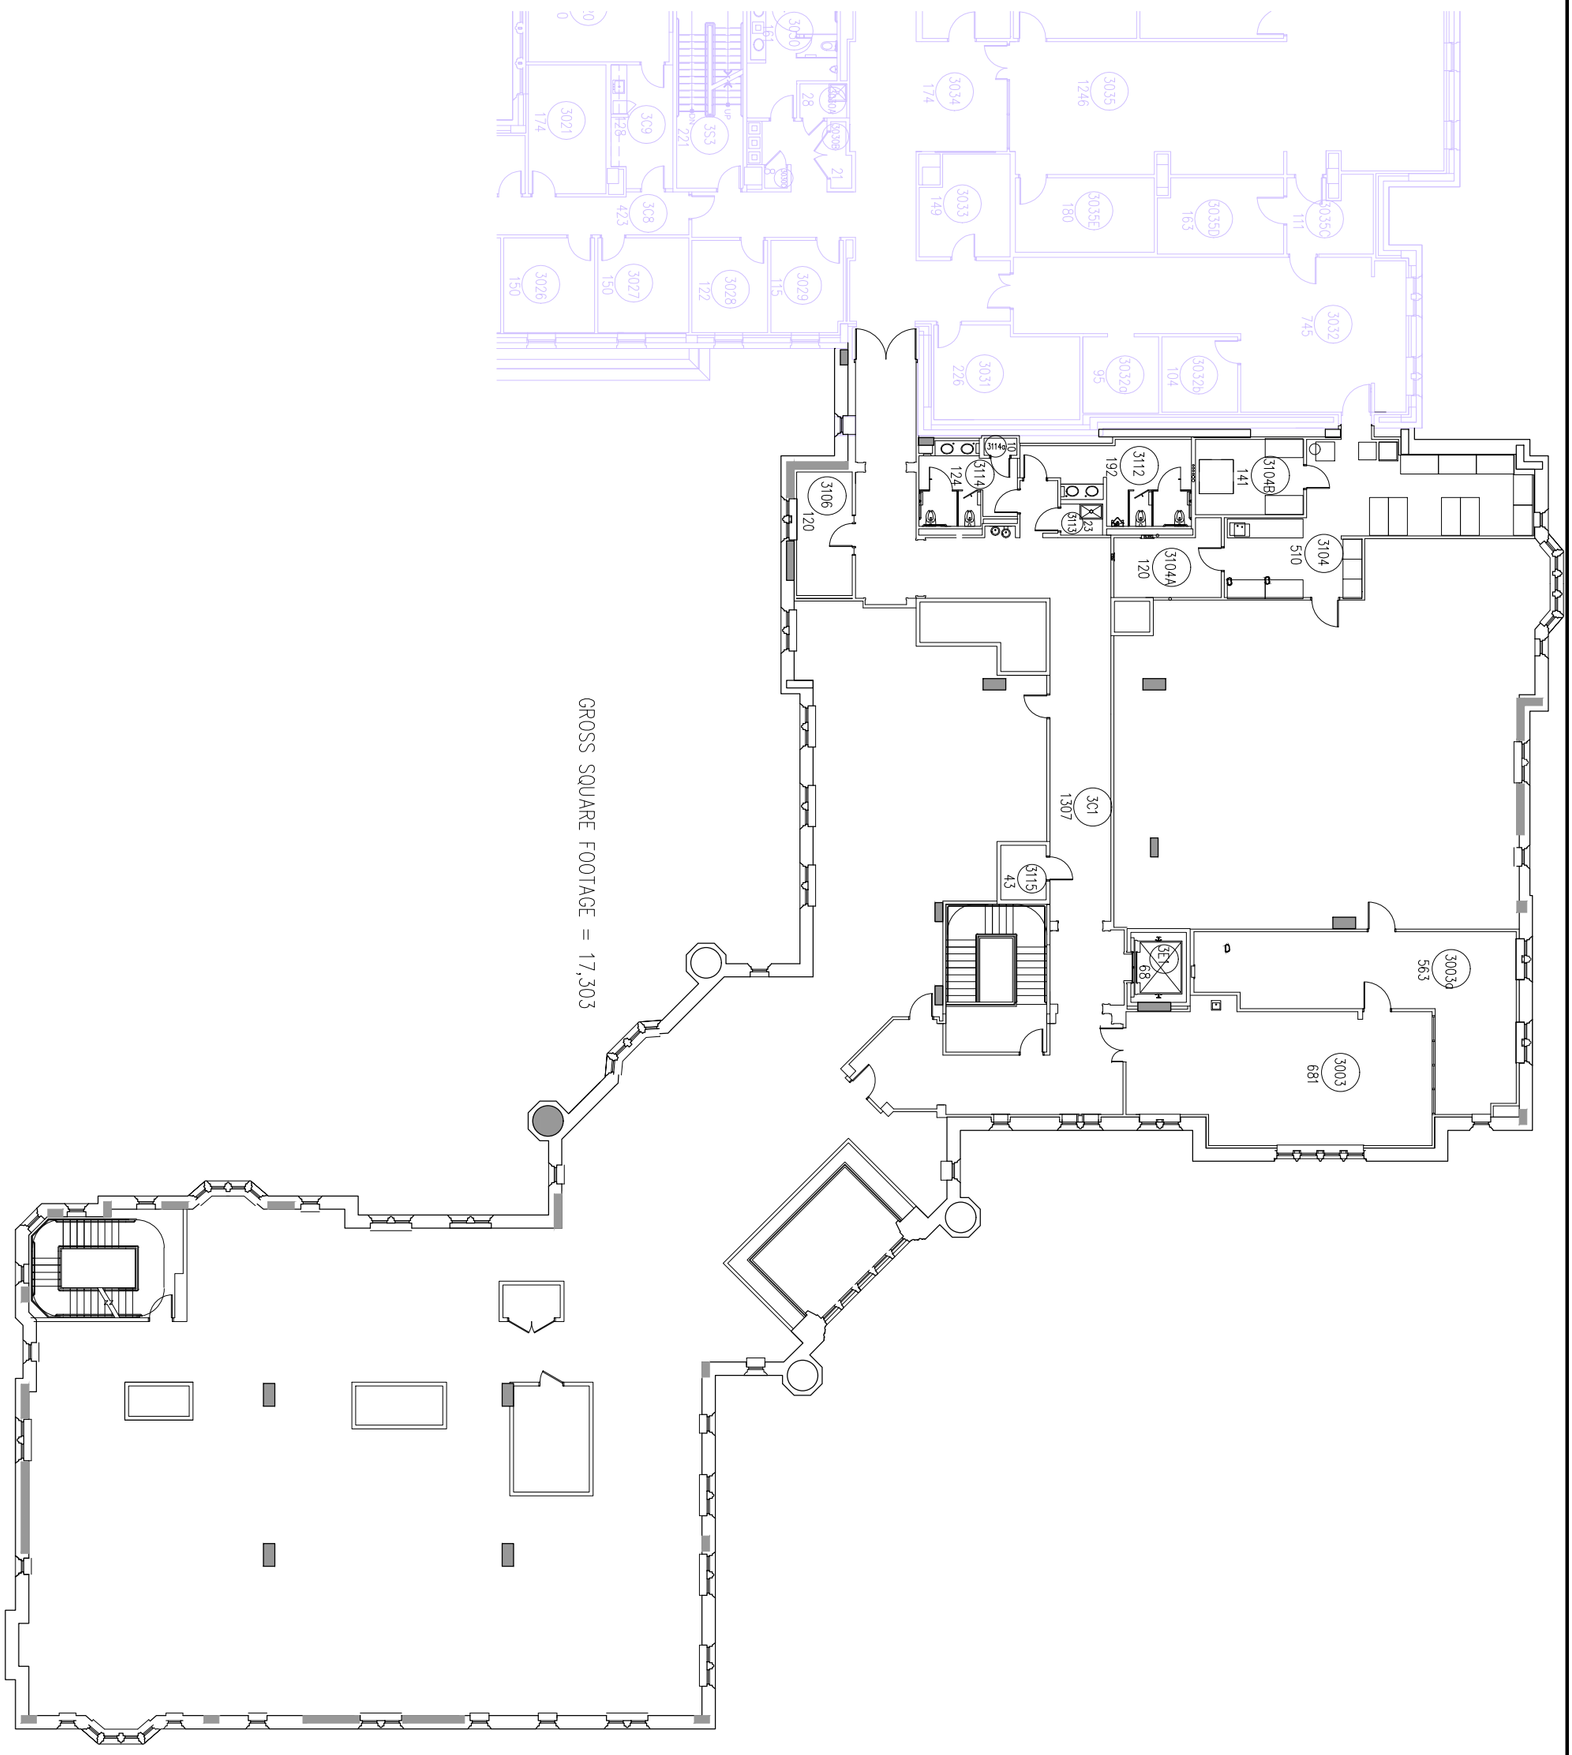

GROSS SQUARE FOOTAGE = 17,303

Washington University in St. Louis

SPACE SURVEY OF:

GREEN HALL

Washington University - St. Louis, MO 63130

Bldg No:	Zone:	Sheet No:	Scale:	North:
207	SILVER	3rd	1" = 20'	
Issue Date: 3/22/2013	Revision Date:	Drawing Title: FLOOR PLAN		
Filename: 207-Green Hall.dwg				

DRAWINGS ARE DIAGRAMMATIC IN NATURE & SHALL NOT BE USED FOR CONSTRUCTION PURPOSES. ALL DIMENSIONS AND EXISTING CONDITIONS TO BE FIELD VERIFIED PRIOR TO ANY IMPLEMENTATION.

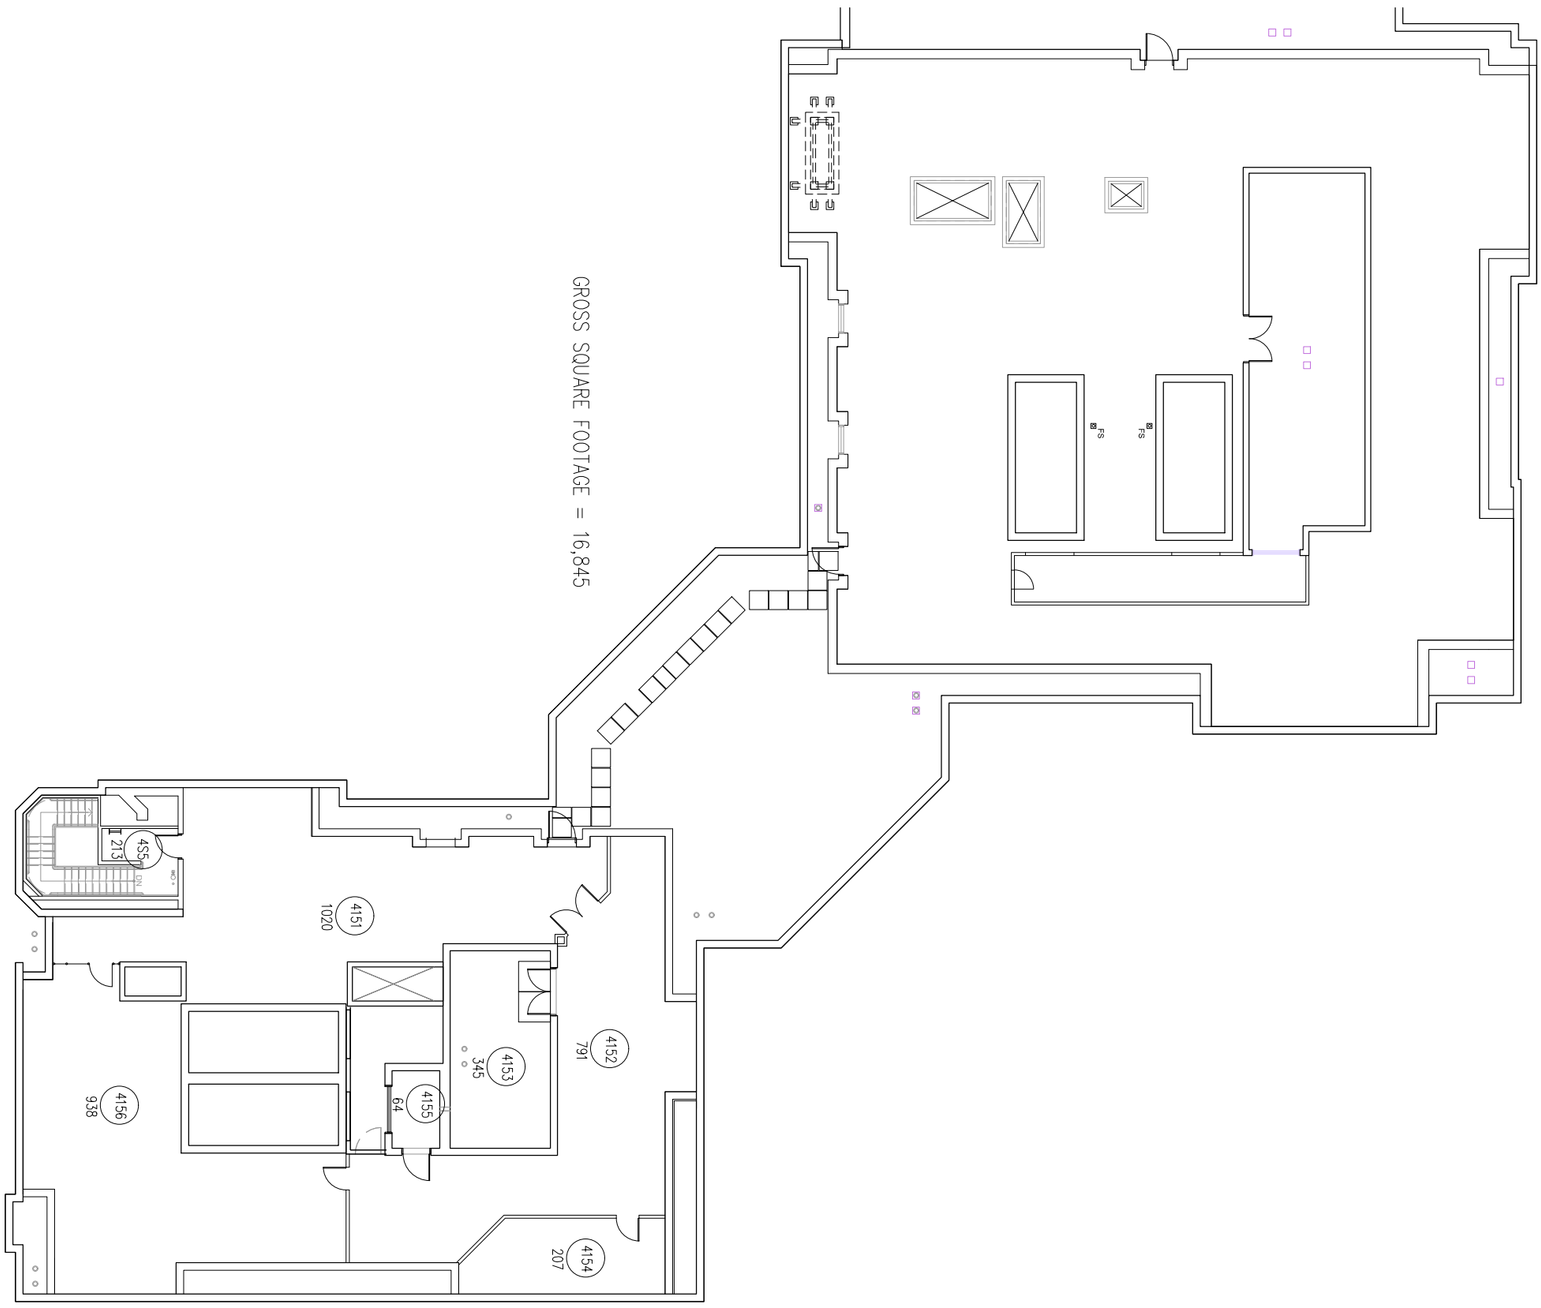

Washington University in St. Louis

SPACE SURVEY OF:

GREEN HALL

Washington University - St. Louis, MO 63130

Bldg No:	Zone:	Sheet No:	Scale:	North:
207	SILVER	4th	1" = 20'	
Issue Date: 3/22/2013	Revision Date:	Drawing Title: FLOOR PLAN		
Filename: 207-Green Hall.dwg				

DRAWINGS ARE DIAGRAMMATIC IN NATURE & SHALL NOT BE USED FOR CONSTRUCTION PURPOSES. ALL DIMENSIONS AND EXISTING CONDITIONS TO BE FIELD VERIFIED PRIOR TO ANY IMPLEMENTATION.