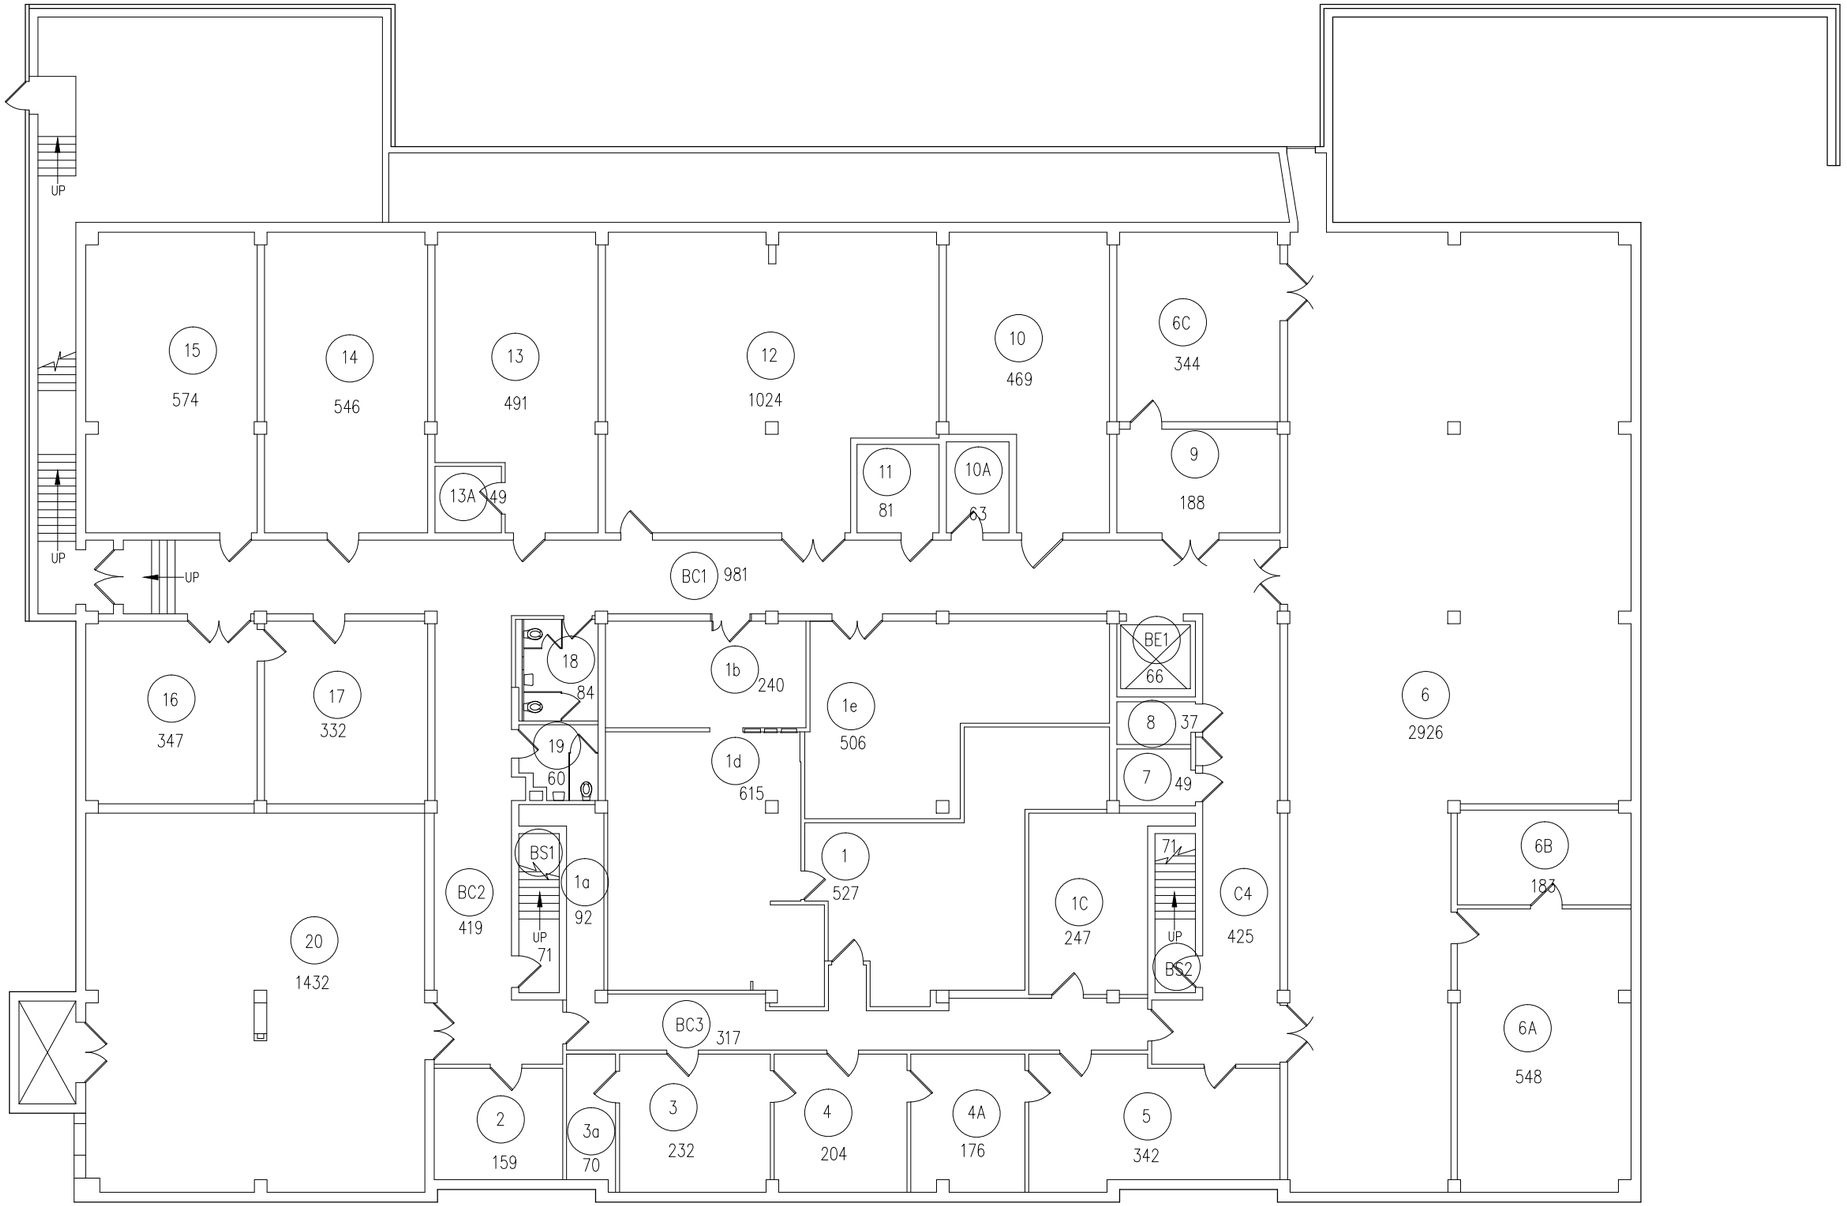

GROSS SQUARE FOOTAGE = 17,095

DRAWINGS ARE DIAGRAMMATIC IN NATURE & SHALL NOT BE USED FOR CONSTRUCTION PURPOSES. ALL DIMENSIONS AND EXISTING CONDITIONS TO BE FIELD VERIFIED PRIOR TO ANY IMPLEMENTATION.

North:

Scale: 1/16" = 1'-0"

Sheet No: LL

Drawing Title: FLOOR PLAN

Zone: GREEN

Revision Date:

Bldg No: 116

Issue Date: 3/22/2013

Filename: 116-Urbauer Hall.dwg

SPACE SURVEY OF:

URBAUER HALL

Washington University - St. Louis, MO 63130

Washington University in St. Louis

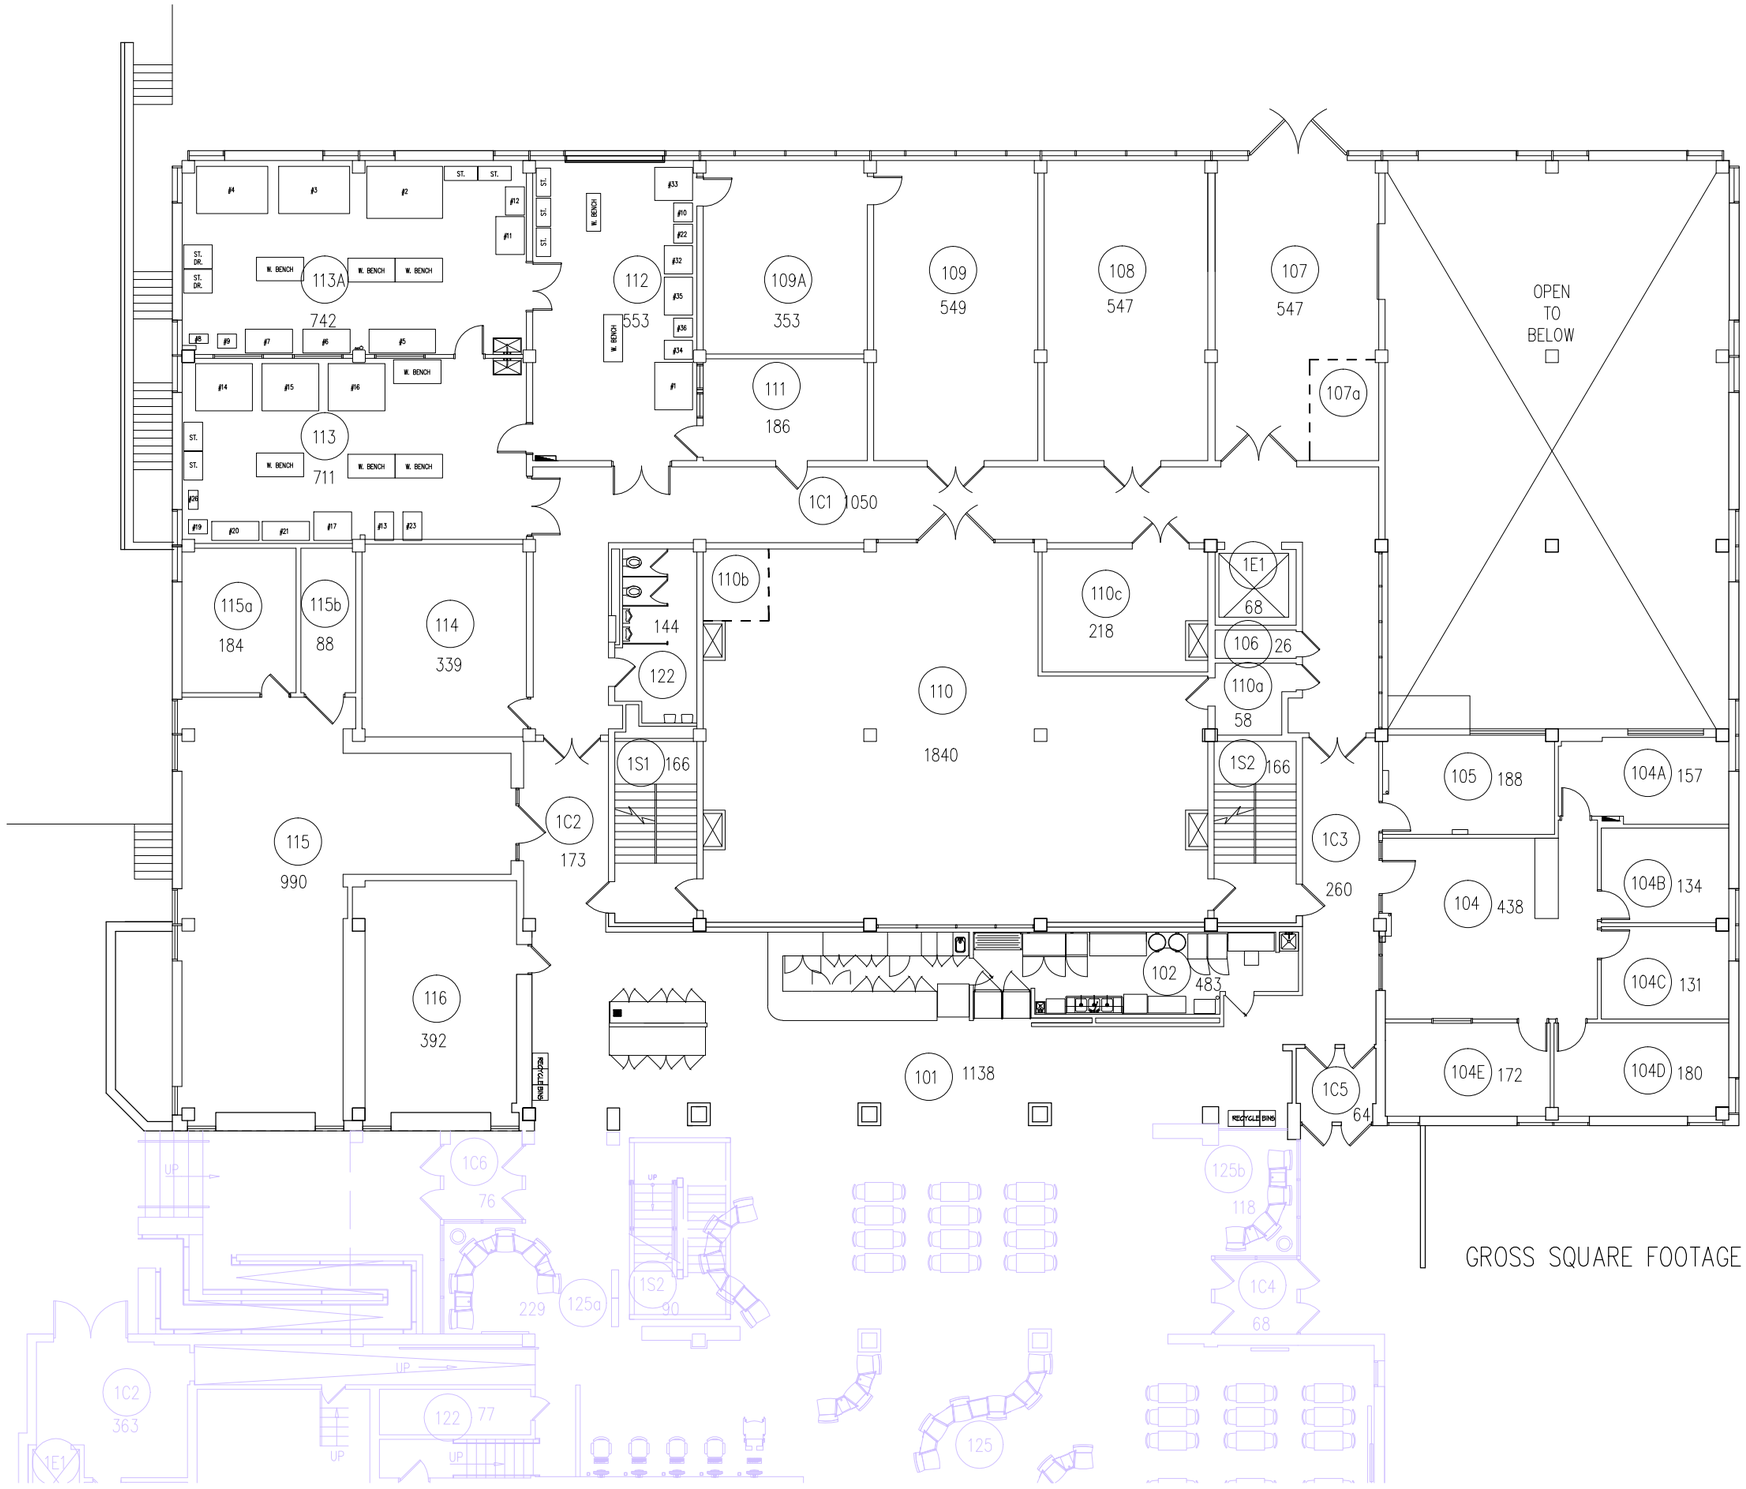

GROSS SQUARE FOOTAGE = 14,768

DRAWINGS ARE DIAGRAMMATIC IN NATURE & SHALL NOT BE USED FOR CONSTRUCTION PURPOSES. ALL DIMENSIONS AND EXISTING CONDITIONS TO BE FIELD VERIFIED PRIOR TO ANY IMPLEMENTATION.

North:

Scale: 1/16" = 1'-0"

Sheet No: 1st

Drawing Title: FLOOR PLAN

Zone: GREEN

Revision Date:

Bldg No: 116

Issue Date: 3/22/2013

Filename: 116-Urbauer Hall.dwg

SPACE SURVEY OF:

URBAUER HALL

Washington University - St. Louis, MO 63130

Washington University in St. Louis

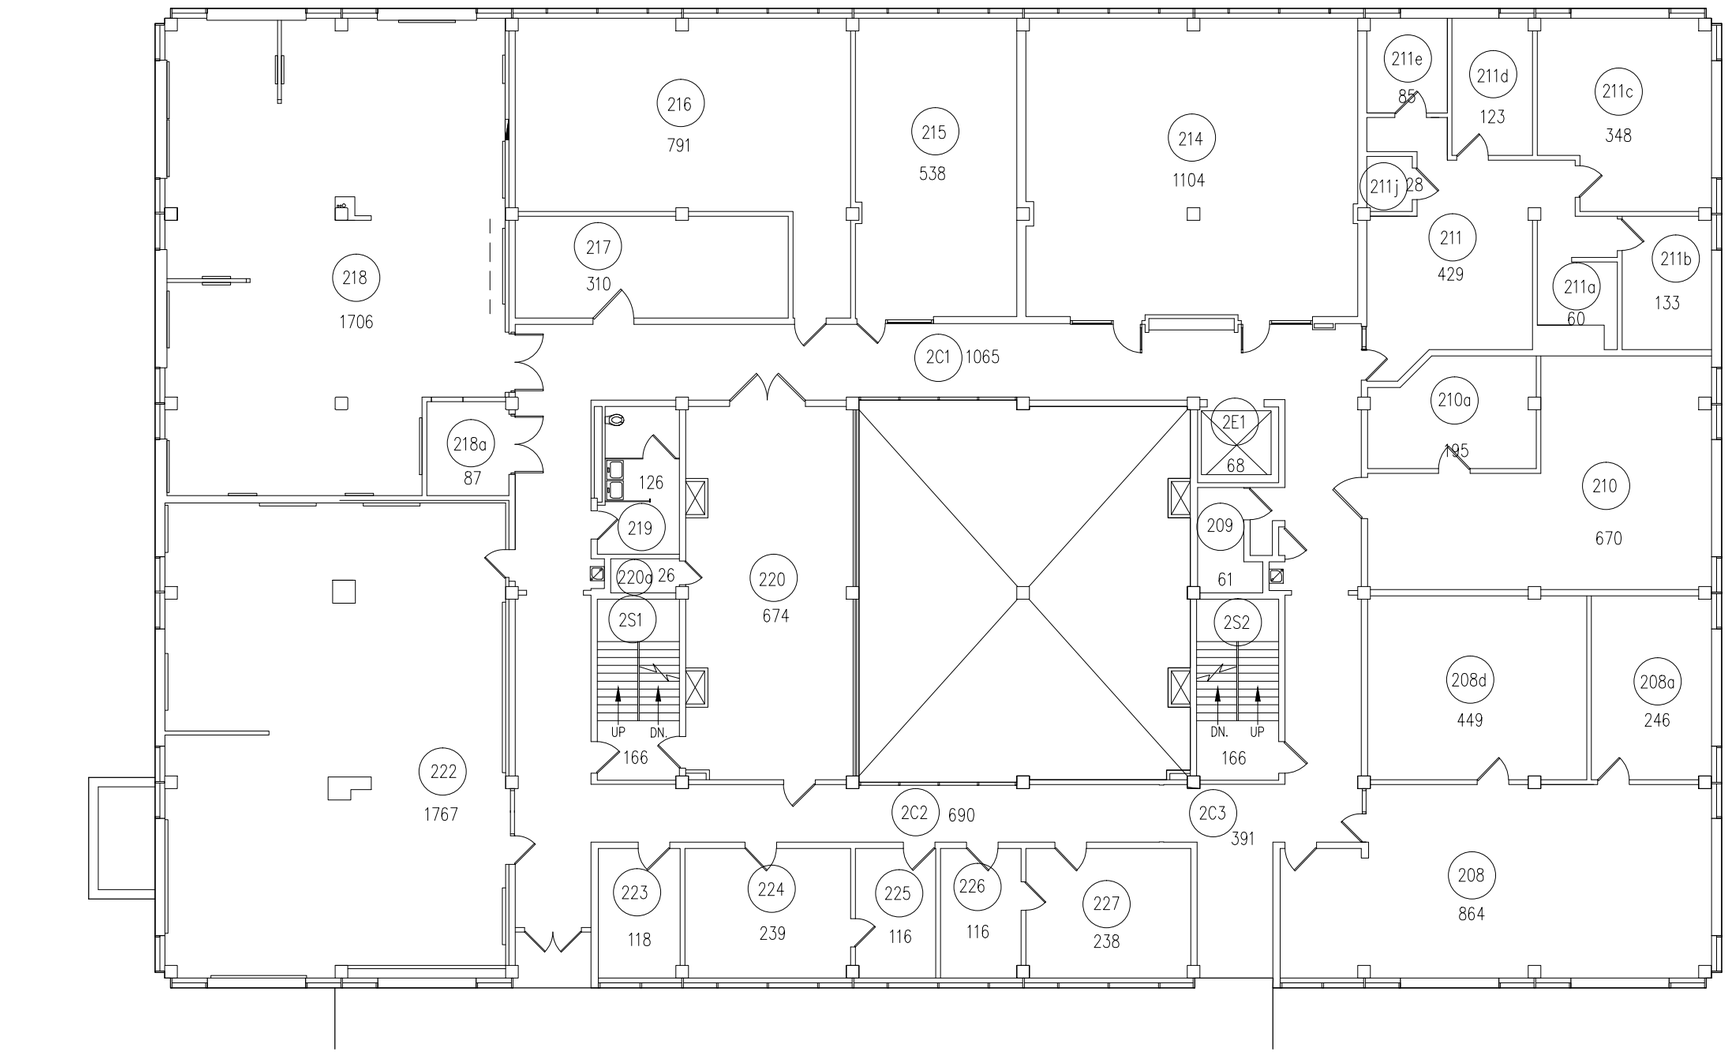

GROSS SQUARE FOOTAGE = 15,719

DRAWINGS ARE DIAGRAMMATIC IN NATURE & SHALL NOT BE USED FOR CONSTRUCTION PURPOSES. ALL DIMENSIONS AND EXISTING CONDITIONS TO BE FIELD VERIFIED PRIOR TO ANY IMPLEMENTATION.

North:

Scale: 1/16" = 1'-0"

Sheet No: 2nd

Drawing Title: FLOOR PLAN

Zone: GREEN

Revision Date:

Bldg No: 116

Issue Date: 3/22/2013

Filename: 116-Urbauer Hall.dwg

SPACE SURVEY OF:

URBAUER HALL

Washington University - St. Louis, MO 63130

Washington University in St. Louis

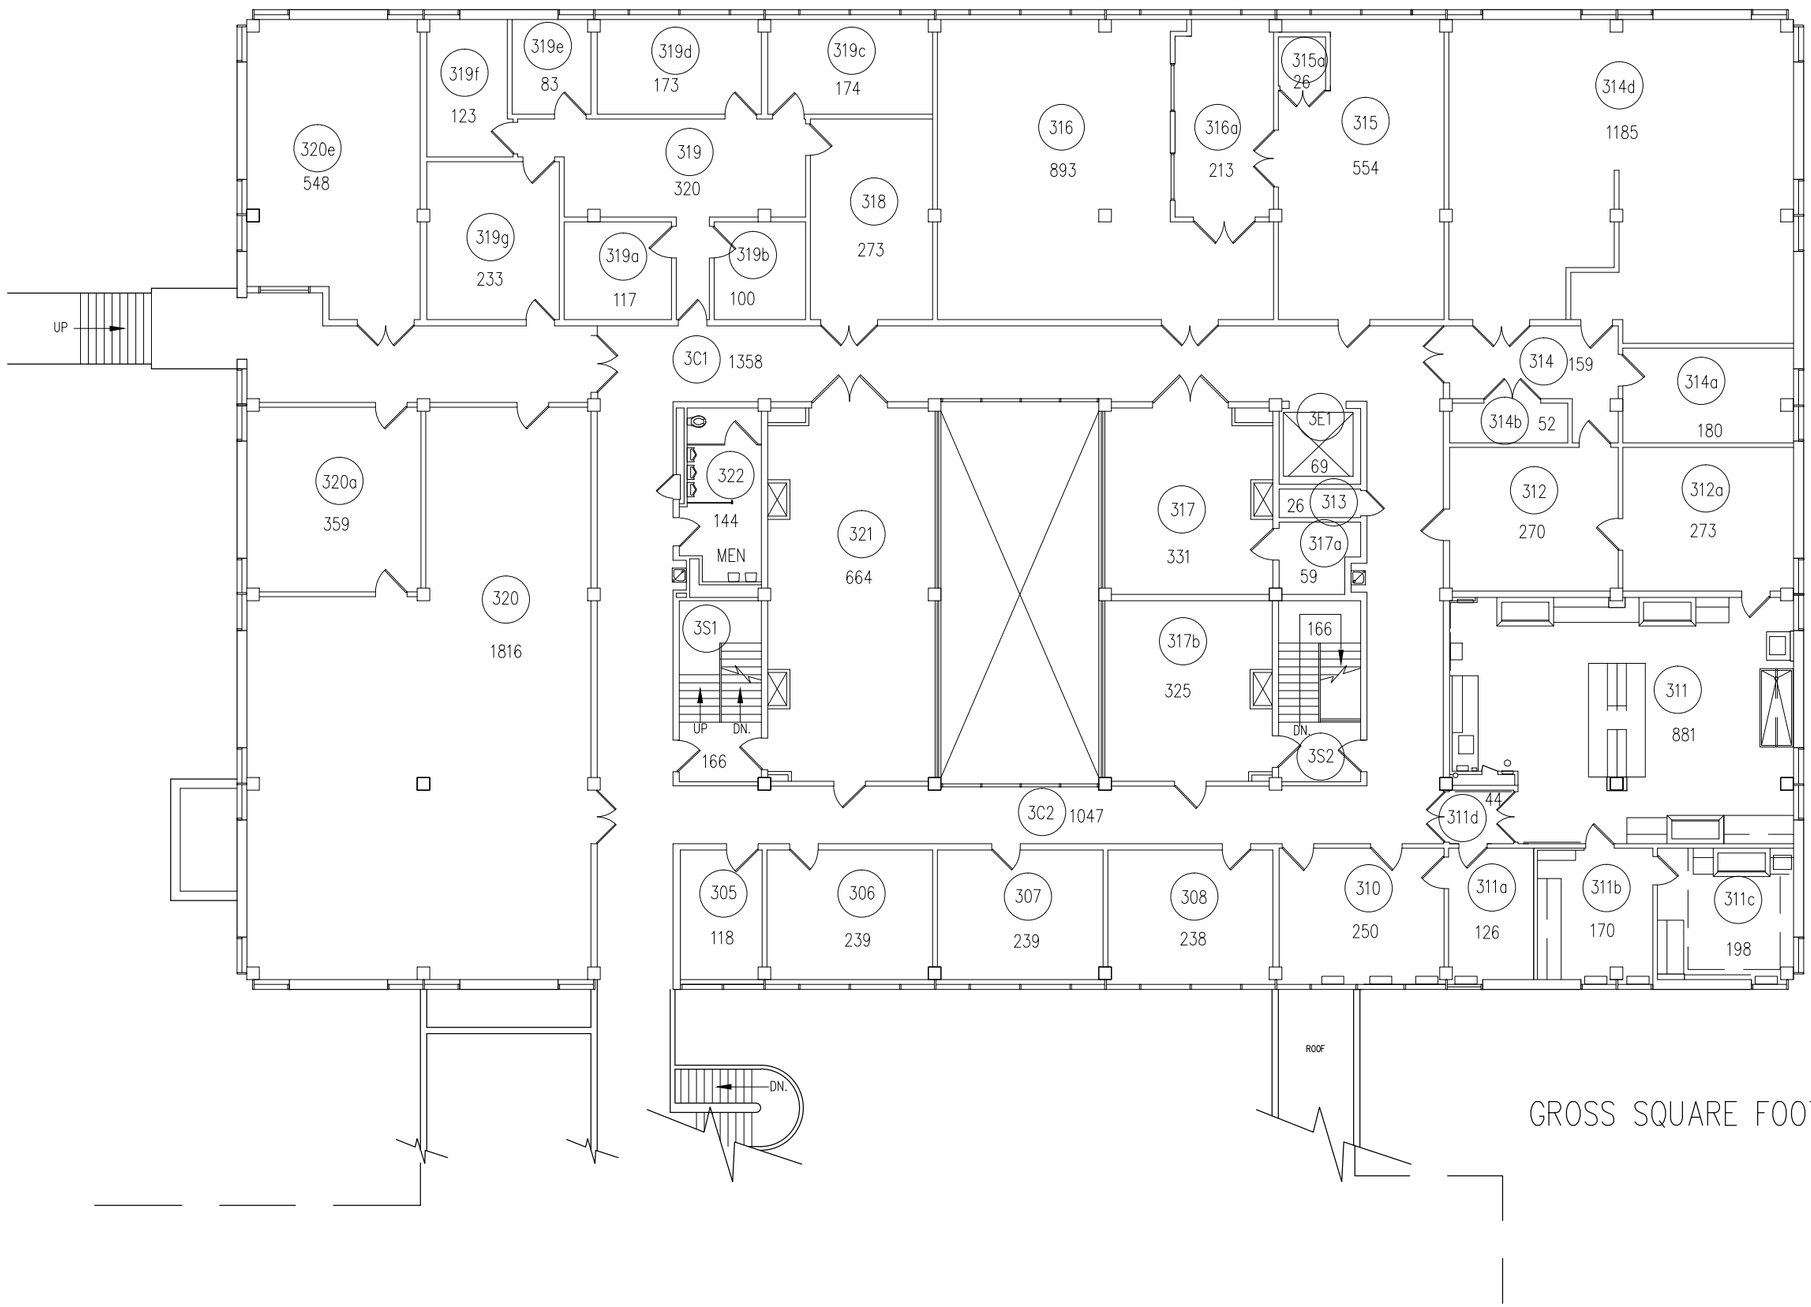

DRAWINGS ARE DIAGRAMMATIC IN NATURE & SHALL NOT BE USED FOR CONSTRUCTION PURPOSES. ALL DIMENSIONS AND EXISTING CONDITIONS TO BE FIELD VERIFIED PRIOR TO ANY IMPLEMENTATION.

North:

Scale: 1/16" = 1'-0"

Sheet No: 3rd

Drawing Title: FLOOR PLAN

Bldg No: 116

Zone: GREEN

Issue Date: 3/22/2013

Revision Date:

Filename: 116-Urbauer Hall.dwg

SPACE SURVEY OF:

URBAUER HALL

Washington University - St. Louis, MO 63130

Washington University in St. Louis