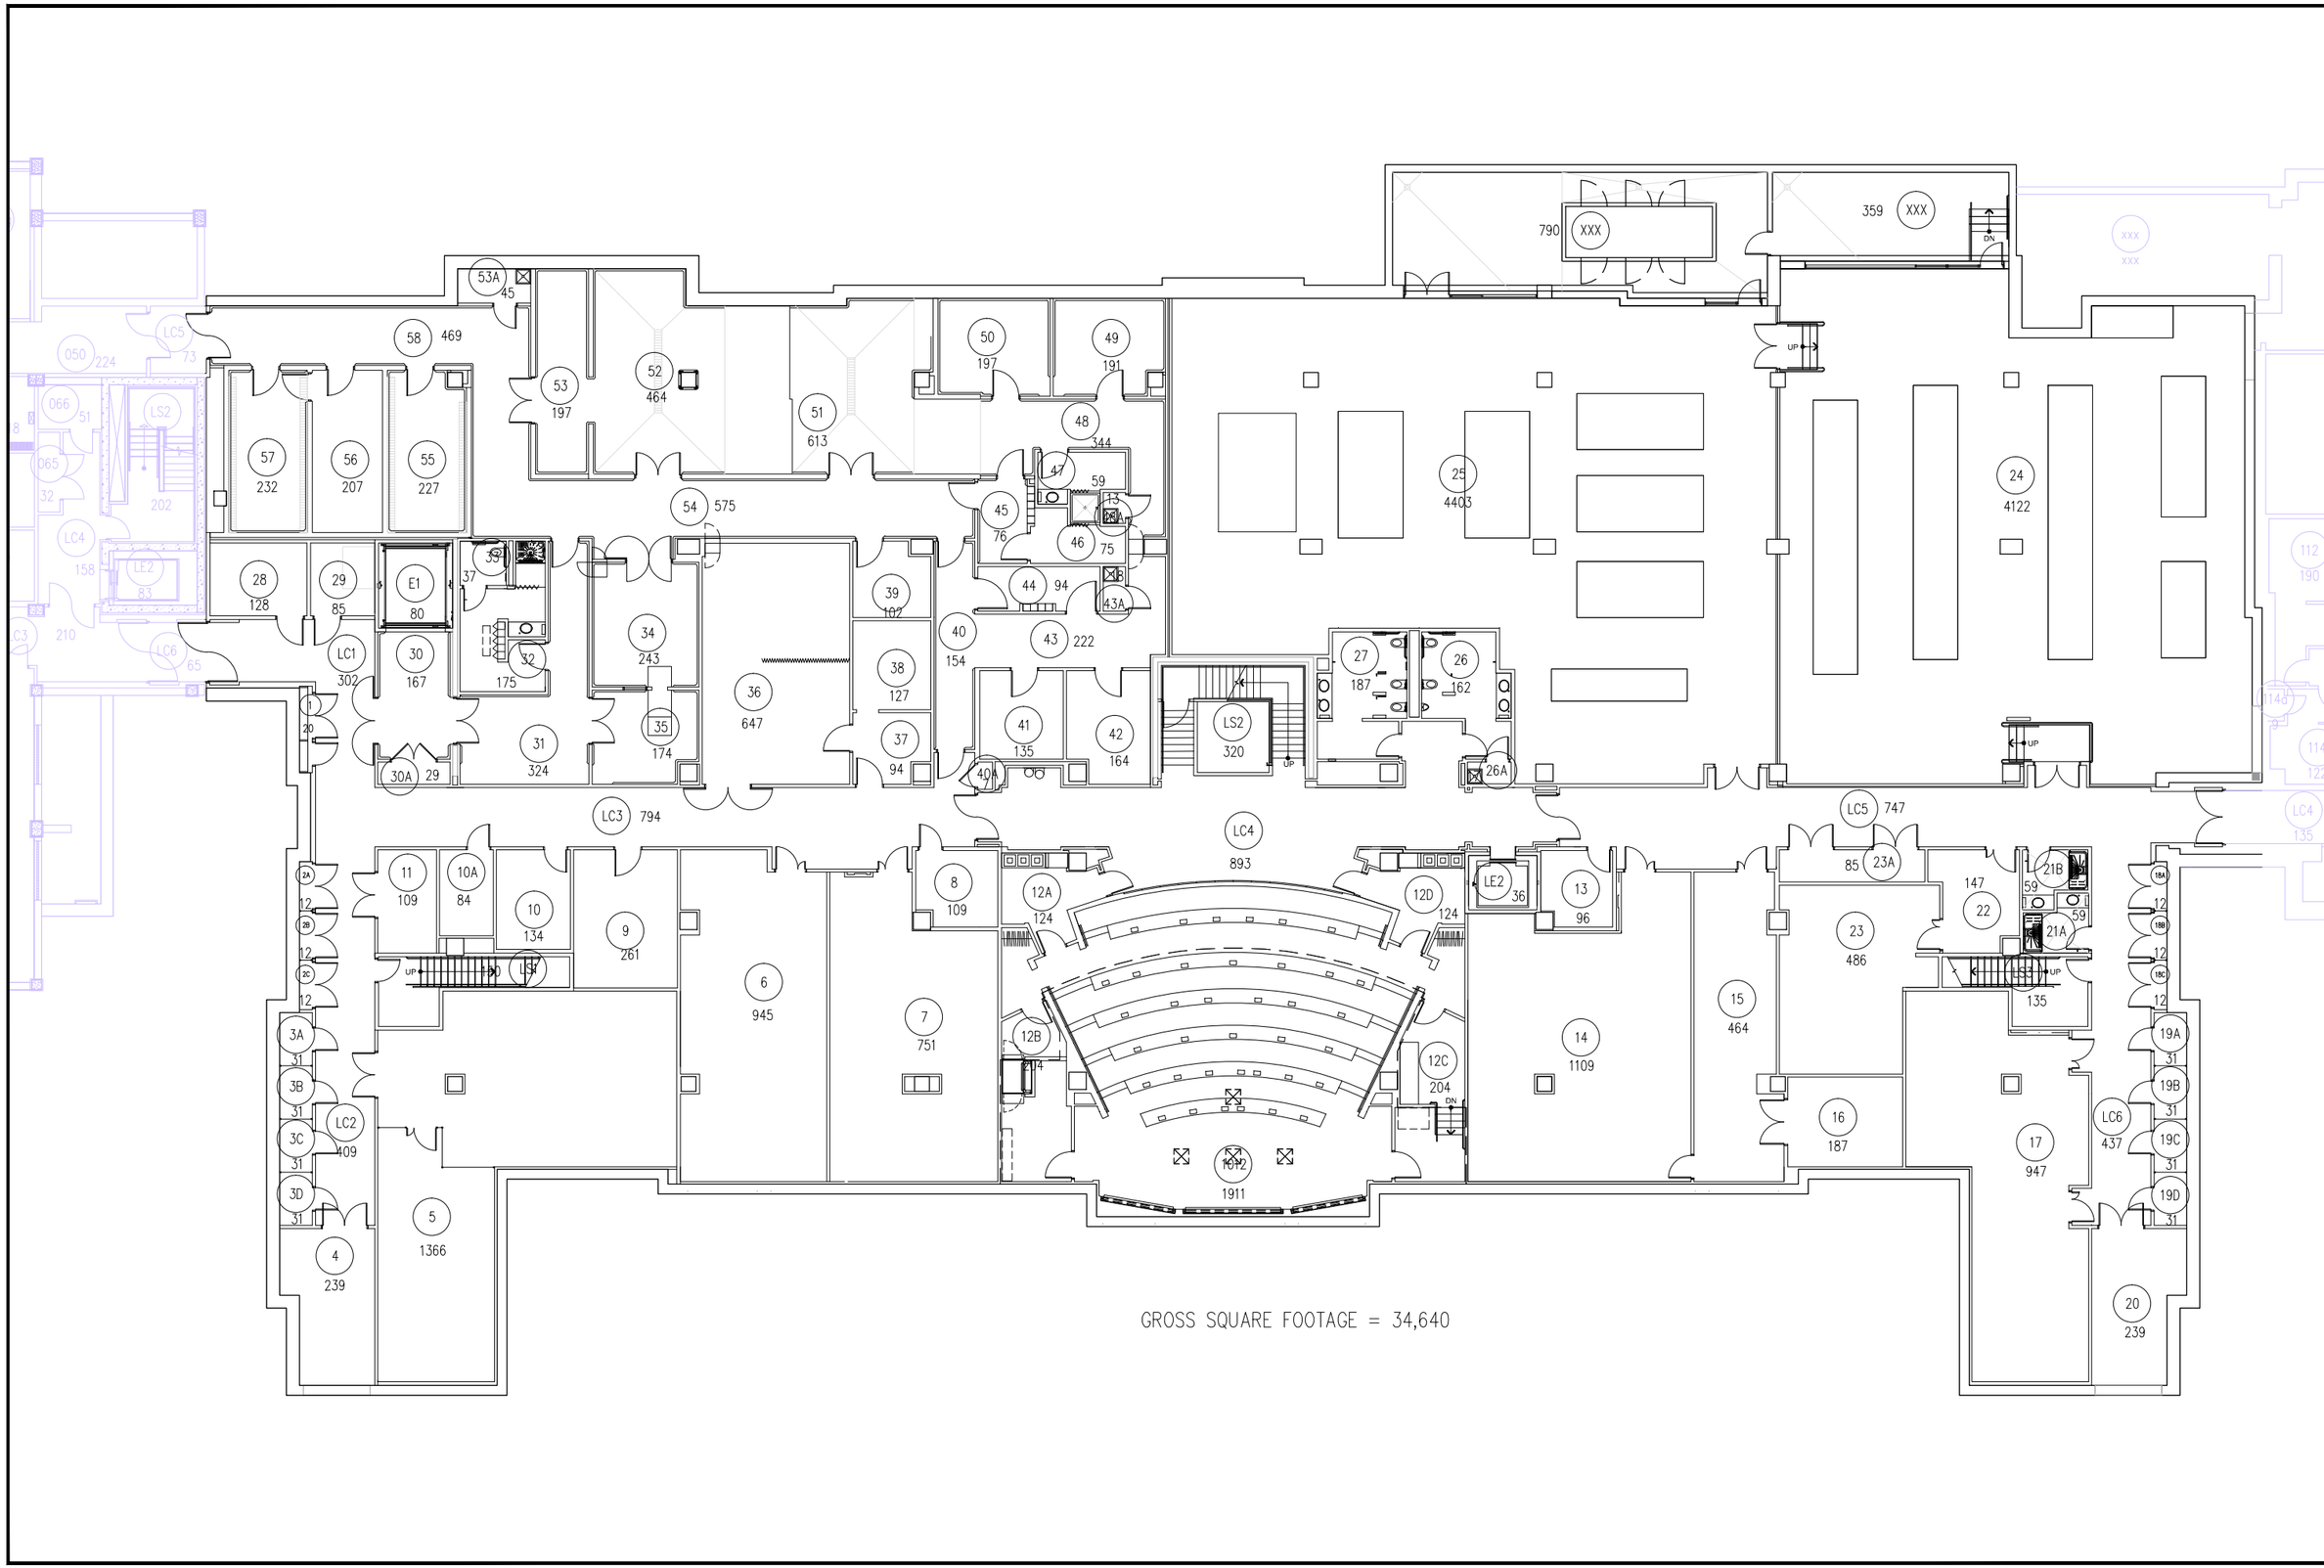

DRAWINGS ARE DIAGRAMMATIC IN NATURE & SHALL NOT BE USED FOR CONSTRUCTION PURPOSES. ALL DIMENSIONS AND EXISTING CONDITIONS TO BE FIELD VERIFIED PRIOR TO ANY IMPLEMENTATION.

North:

Scale: 1" = 20'

Sheet No: LL

Drawing Title: FLOOR PLAN

Zone: SILVER

Revision Date:

Bldg No: 206

Issue Date: 3/22/2013

Filename: 206-Brauer Hall.dwg

SPACE SURVEY OF:

BRAUER HALL

Washington University - St. Louis, MO 63130

Washington University in St. Louis

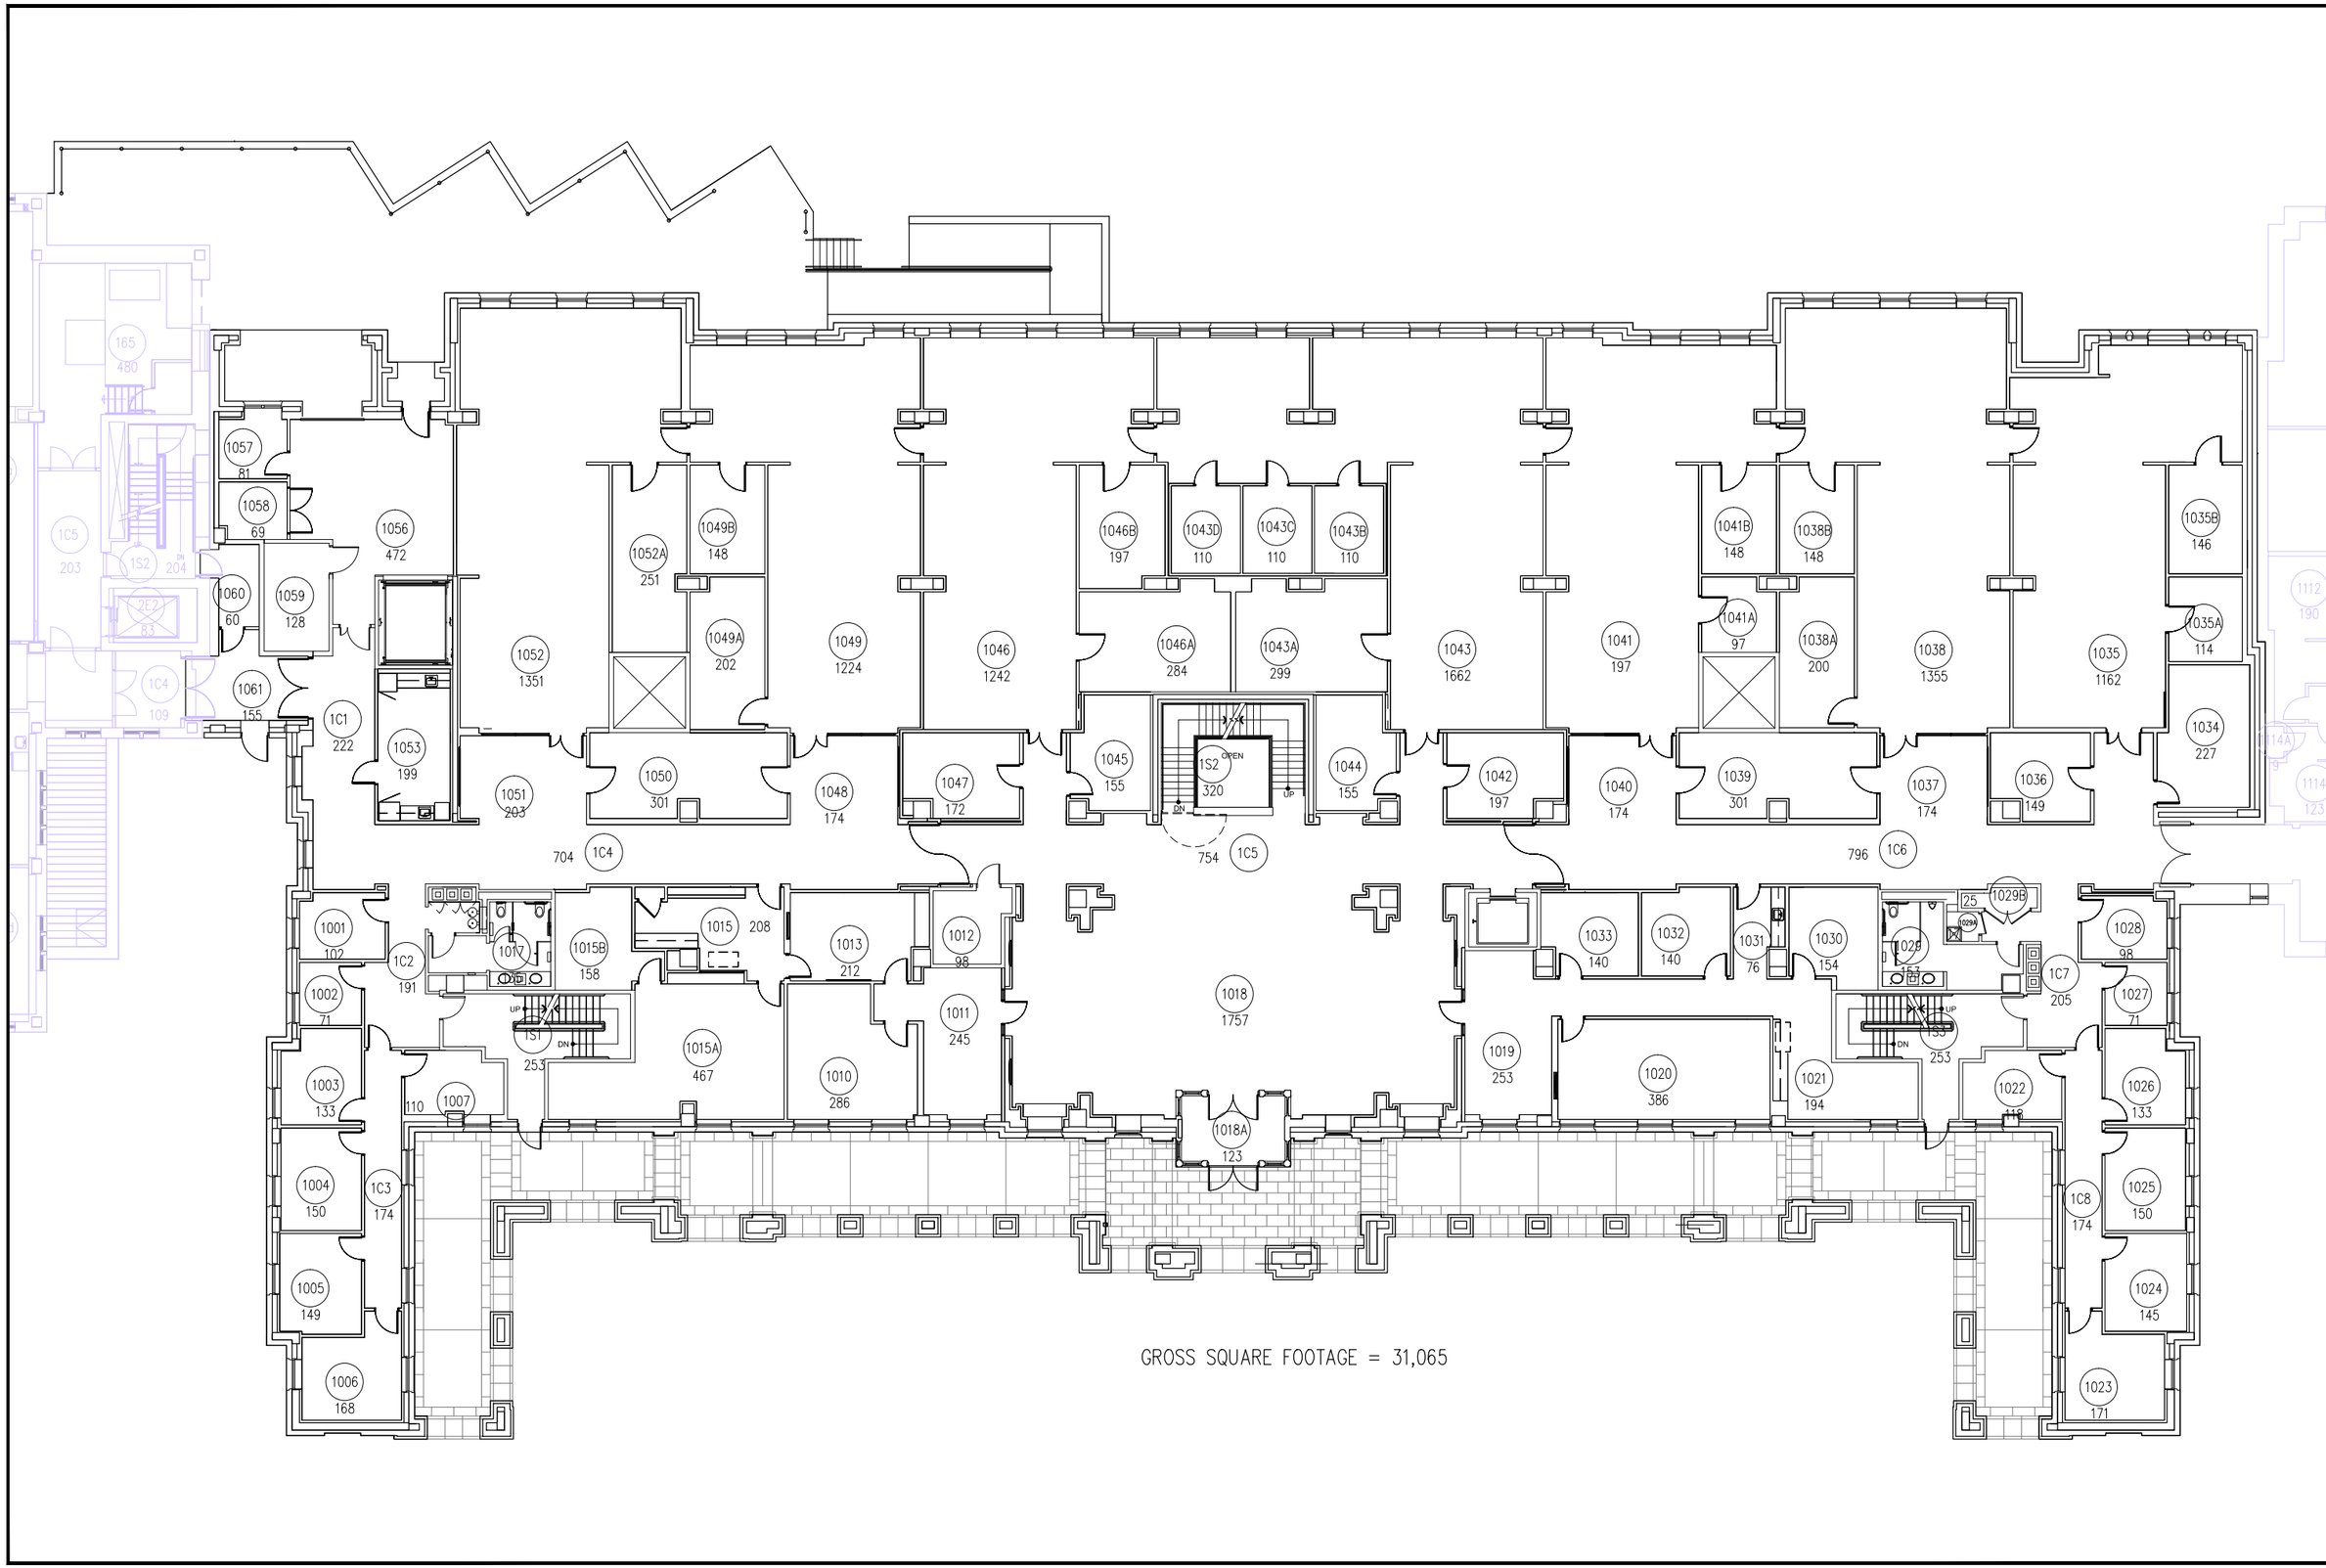

GROSS SQUARE FOOTAGE = 31,065

DRAWINGS ARE DIAGRAMMATIC IN NATURE & SHALL NOT BE USED FOR CONSTRUCTION PURPOSES. ALL DIMENSIONS AND EXISTING CONDITIONS TO BE FIELD VERIFIED PRIOR TO ANY IMPLEMENTATION.

North:

Scale: 1" = 20'

Sheet No: 1st

Drawing Title: FLOOR PLAN

Zone: SILVER

Revision Date:

Bldg No: 206

Issue Date: 3/22/2013

Filename: 206-Brauer Hall.dwg

SPACE SURVEY OF:

BRAUER HALL

Washington University - St. Louis, MO 63130

Washington University in St. Louis

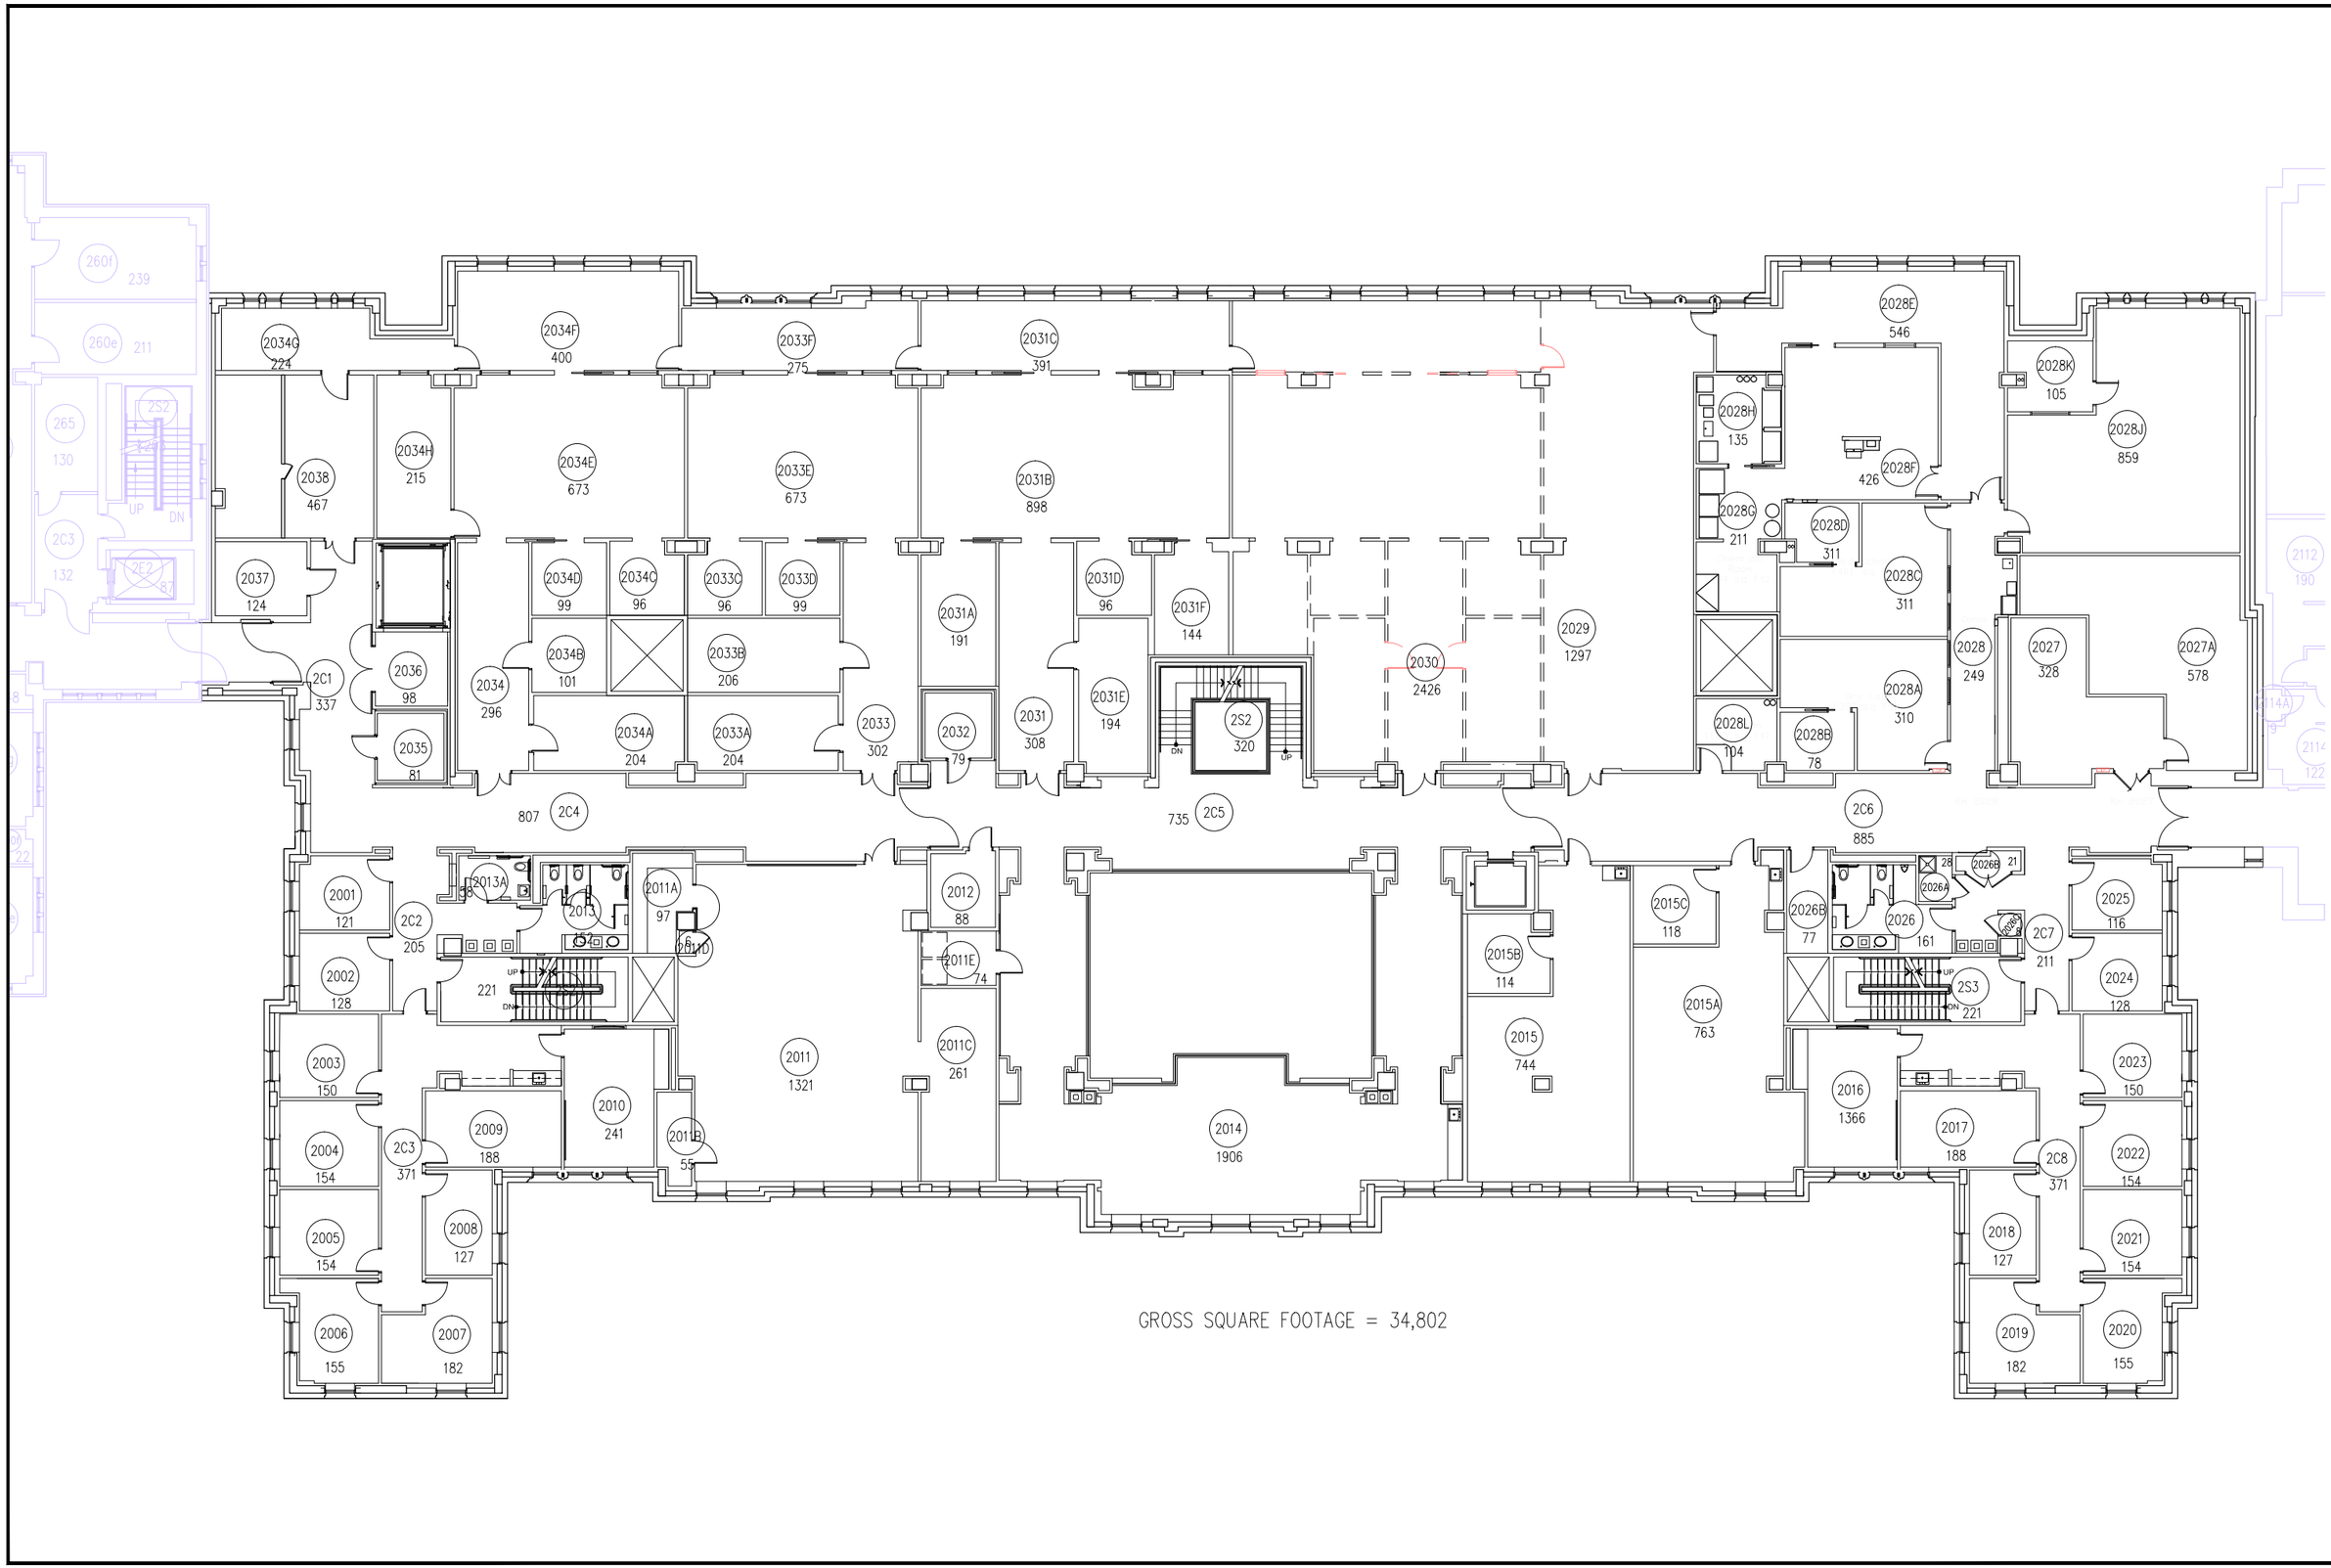

DRAWINGS ARE DIAGRAMMATIC IN NATURE & SHALL NOT BE USED FOR CONSTRUCTION PURPOSES. ALL DIMENSIONS AND EXISTING CONDITIONS TO BE FIELD VERIFIED PRIOR TO ANY IMPLEMENTATION.

North:

Scale: 1" = 20'

Sheet No: 2nd

Drawing Title: FLOOR PLAN

Zone: SILVER

Revision Date:

Bldg No: 206

Issue Date: 3/22/2013

Filename: 206-Brauer Hall.dwg

SPACE SURVEY OF:

BRAUER HALL

Washington University - St. Louis, MO 63130

Washington University in St. Louis

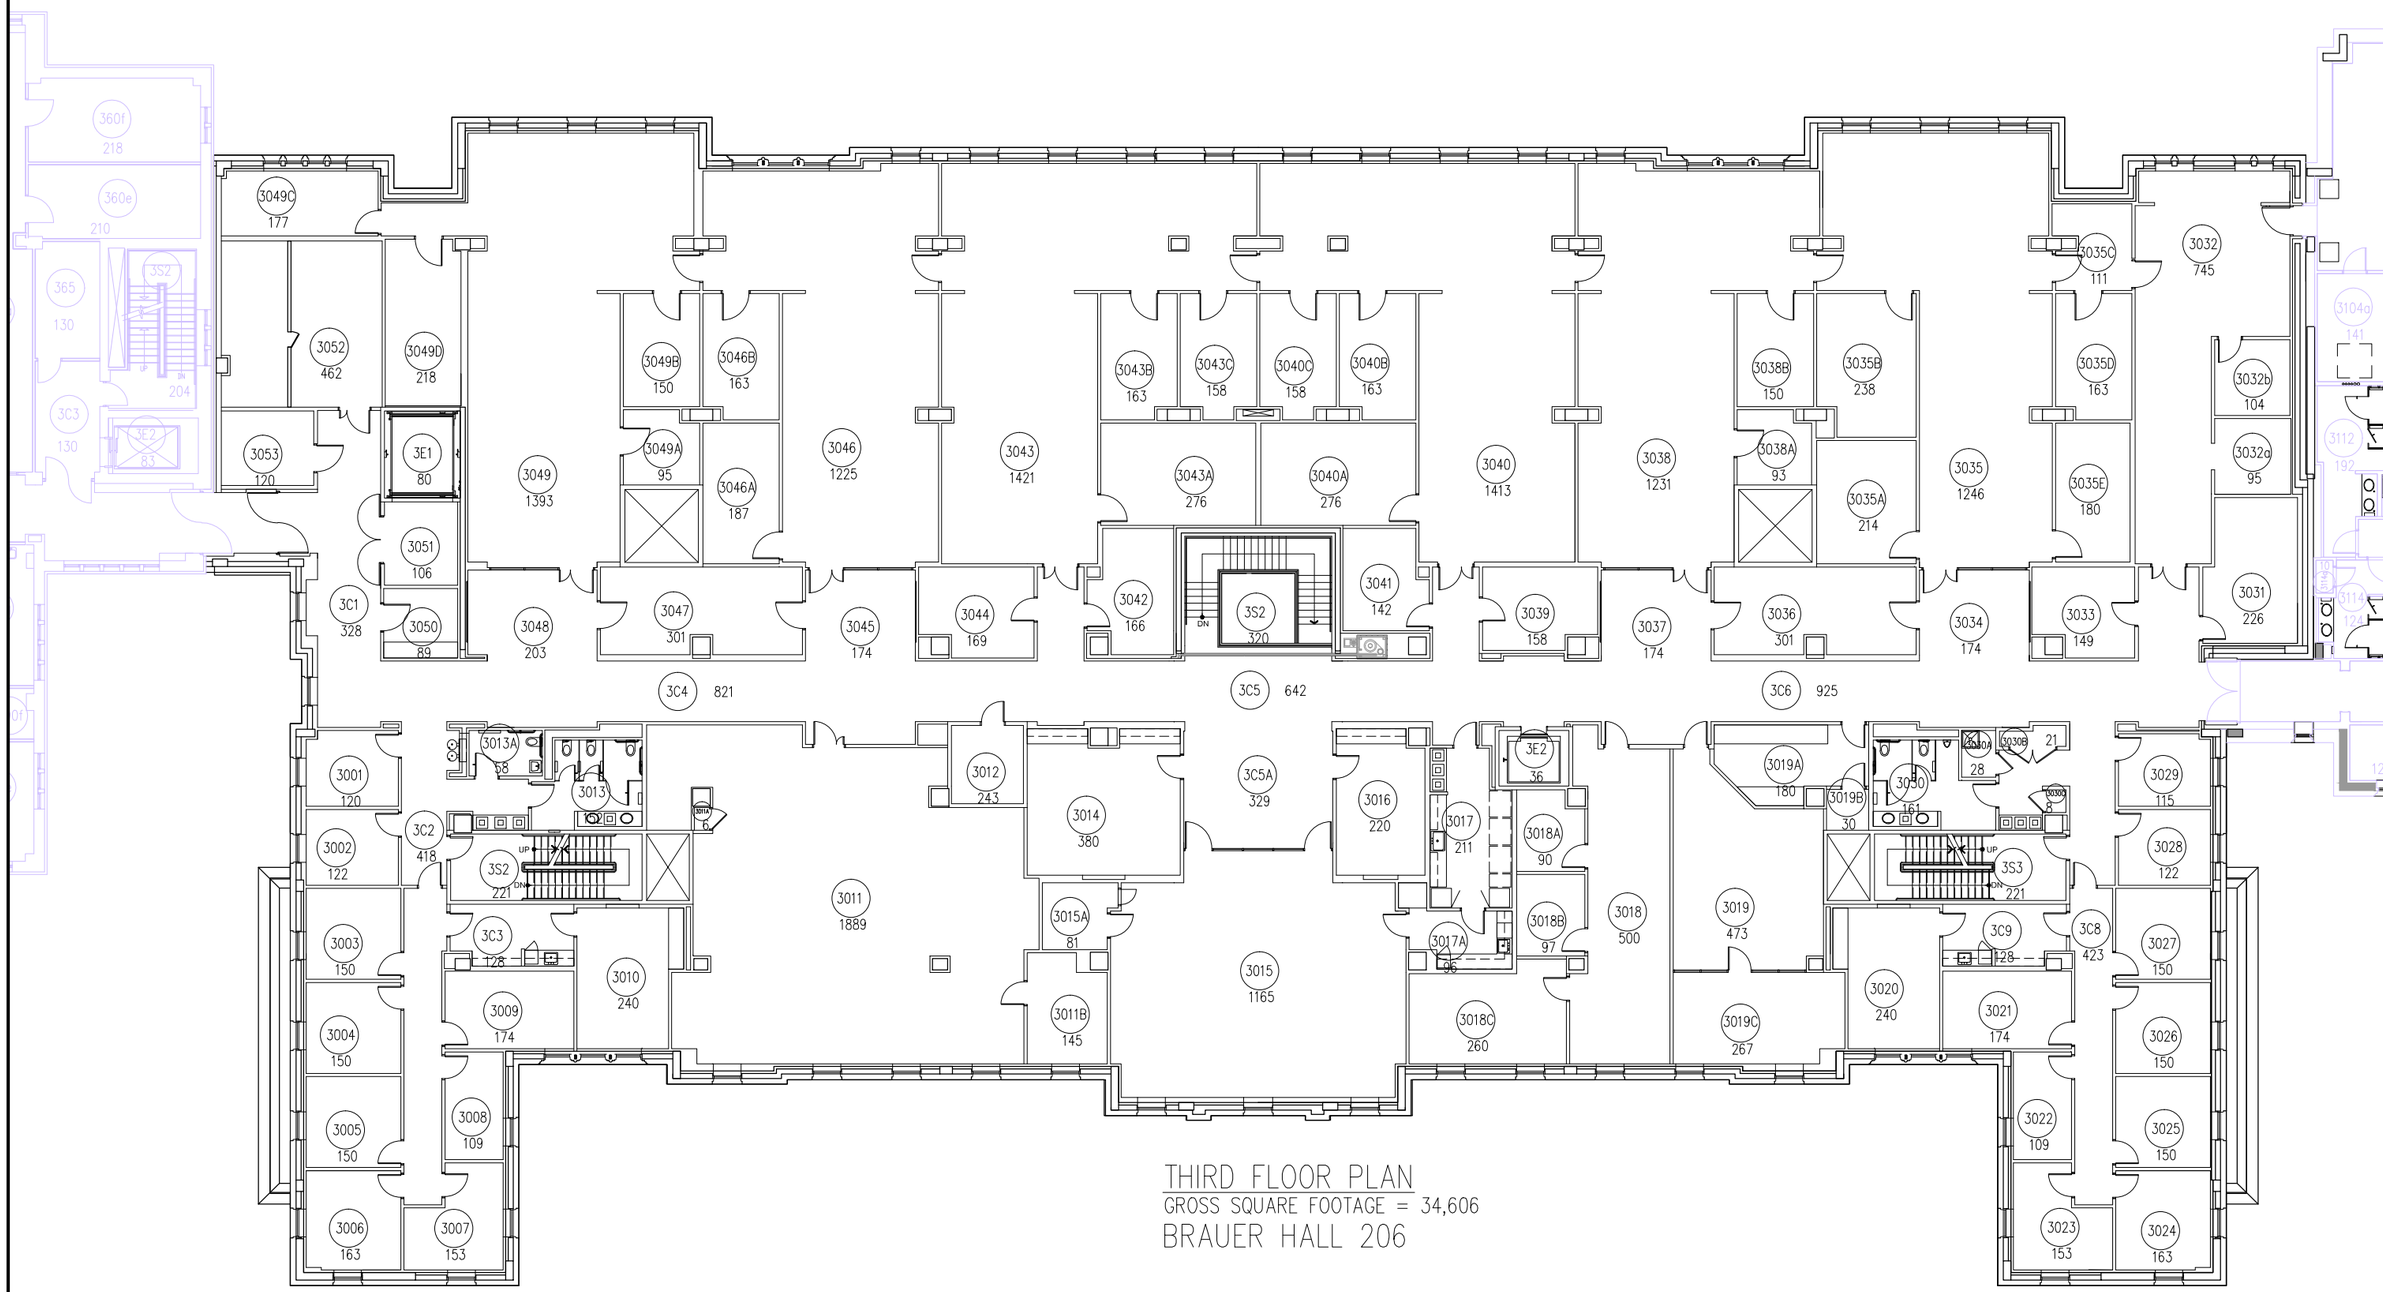

THIRD FLOOR PLAN
GROSS SQUARE FOOTAGE = 34,606
BRAUER HALL 206

DRAWINGS ARE DIAGRAMMATIC IN NATURE & SHALL NOT BE USED FOR CONSTRUCTION PURPOSES. ALL DIMENSIONS AND EXISTING CONDITIONS TO BE FIELD VERIFIED PRIOR TO ANY IMPLEMENTATION.

North:

Scale: 1" = 20'

Sheet No: 3rd

Drawing Title: FLOOR PLAN

Zone: SILVER

Revision Date:

Bldg No: 206

Issue Date: 3/22/2013

Filename: 206-Brauer Hall.dwg

SPACE SURVEY OF:

BRAUER HALL

Washington University - St. Louis, MO 63130

Washington University in St. Louis