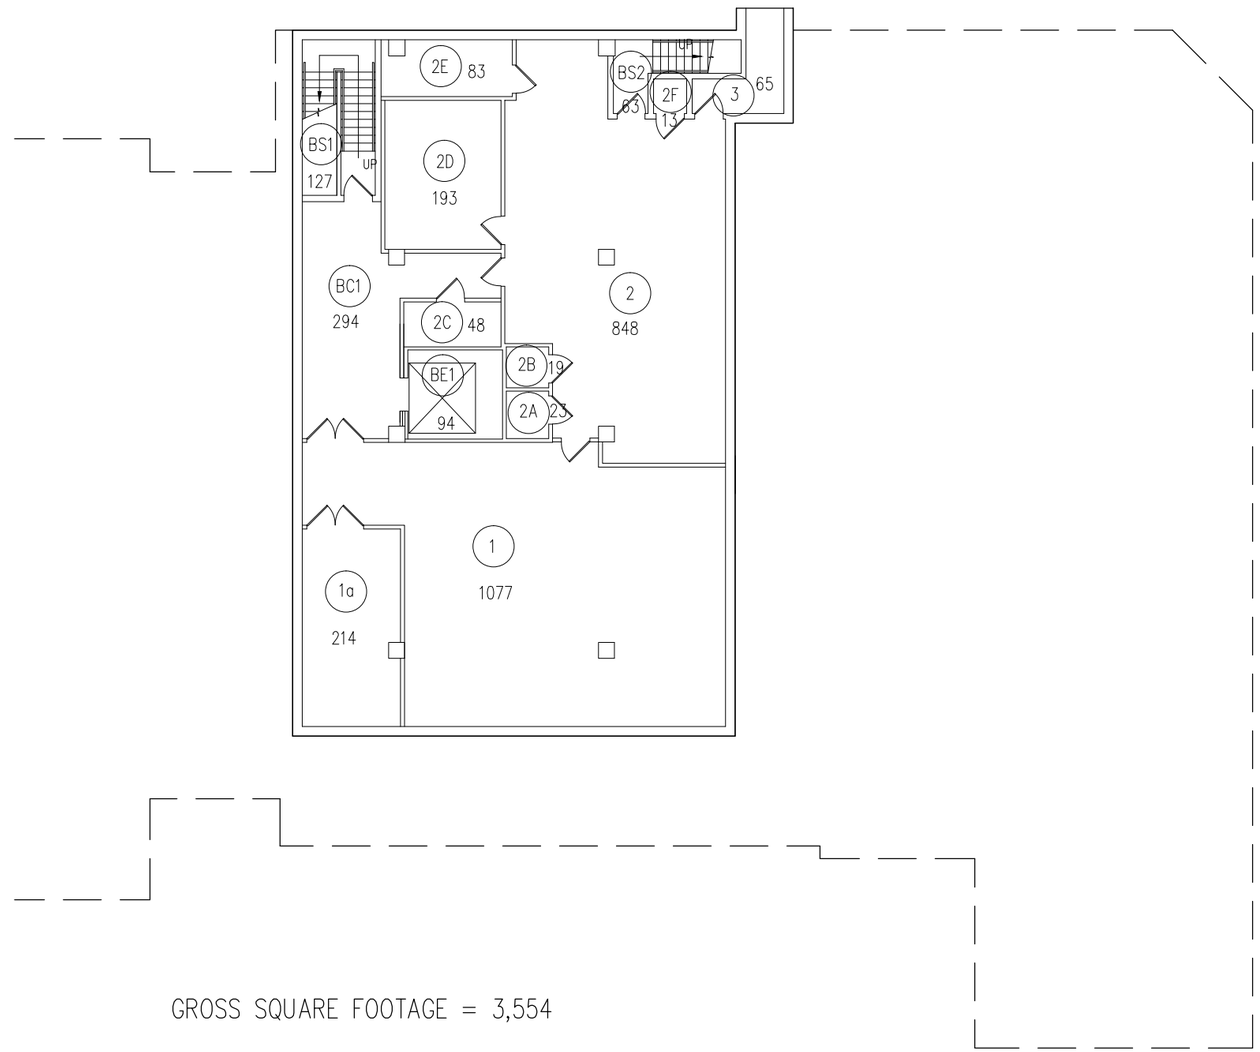

GROSS SQUARE FOOTAGE = 3,554

DRAWINGS ARE DIAGRAMMATIC IN NATURE & SHALL NOT BE USED FOR CONSTRUCTION PURPOSES. ALL DIMENSIONS AND EXISTING CONDITIONS TO BE FIELD VERIFIED PRIOR TO ANY IMPLEMENTATION.

North:

Scale: 1/16" = 1'-0"

Sheet No: LL

Drawing Title: FLOOR PLAN

Zone: GREEN

Revision Date:

Bldg No: 129

Issue Date: 3/22/2013

Filename: 129-Jolley Hall.dwg

SPACE SURVEY OF:

JOLLEY HALL

Washington University - St. Louis, MO 63130

Washington University in St. Louis

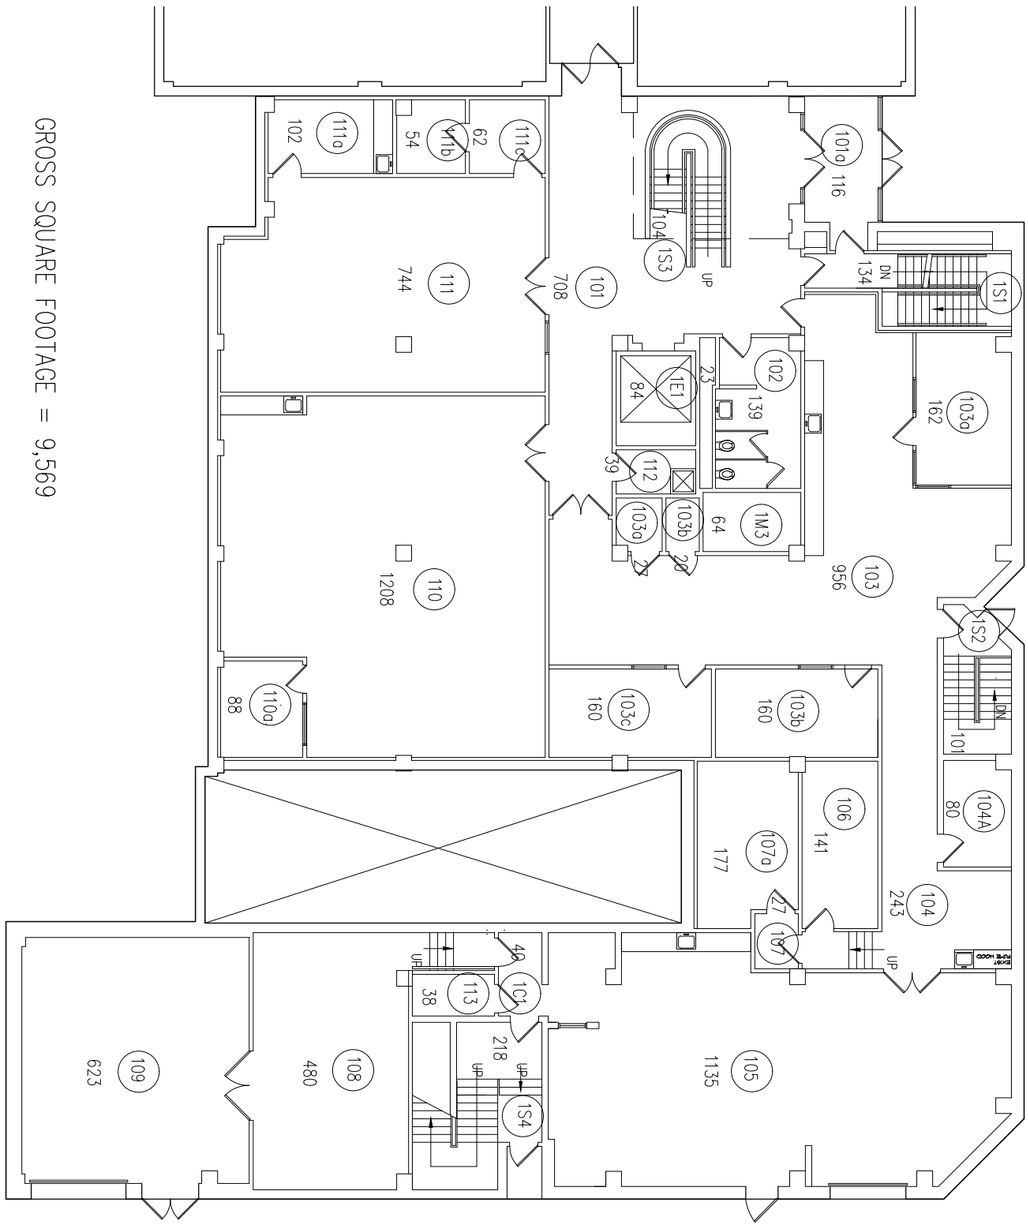

GROSS SQUARE FOOTAGE = 9,569

Washington University in St. Louis

SPACE SURVEY OF:

JOLLEY HALL

Washington University - St. Louis, MO 63130

Bldg No:	Zone:	Sheet No:	Scale:	North:
129	GREEN	1st	1/16" = 1'-0"	
Issue Date: 3/22/2013	Revision Date:	Drawing Title: FLOOR PLAN		
Filename: 129-Jolley Hall.dwg				

DRAWINGS ARE DIAGRAMMATIC IN NATURE & SHALL NOT BE USED FOR CONSTRUCTION PURPOSES. ALL DIMENSIONS AND EXISTING CONDITIONS TO BE FIELD VERIFIED PRIOR TO ANY IMPLEMENTATION.

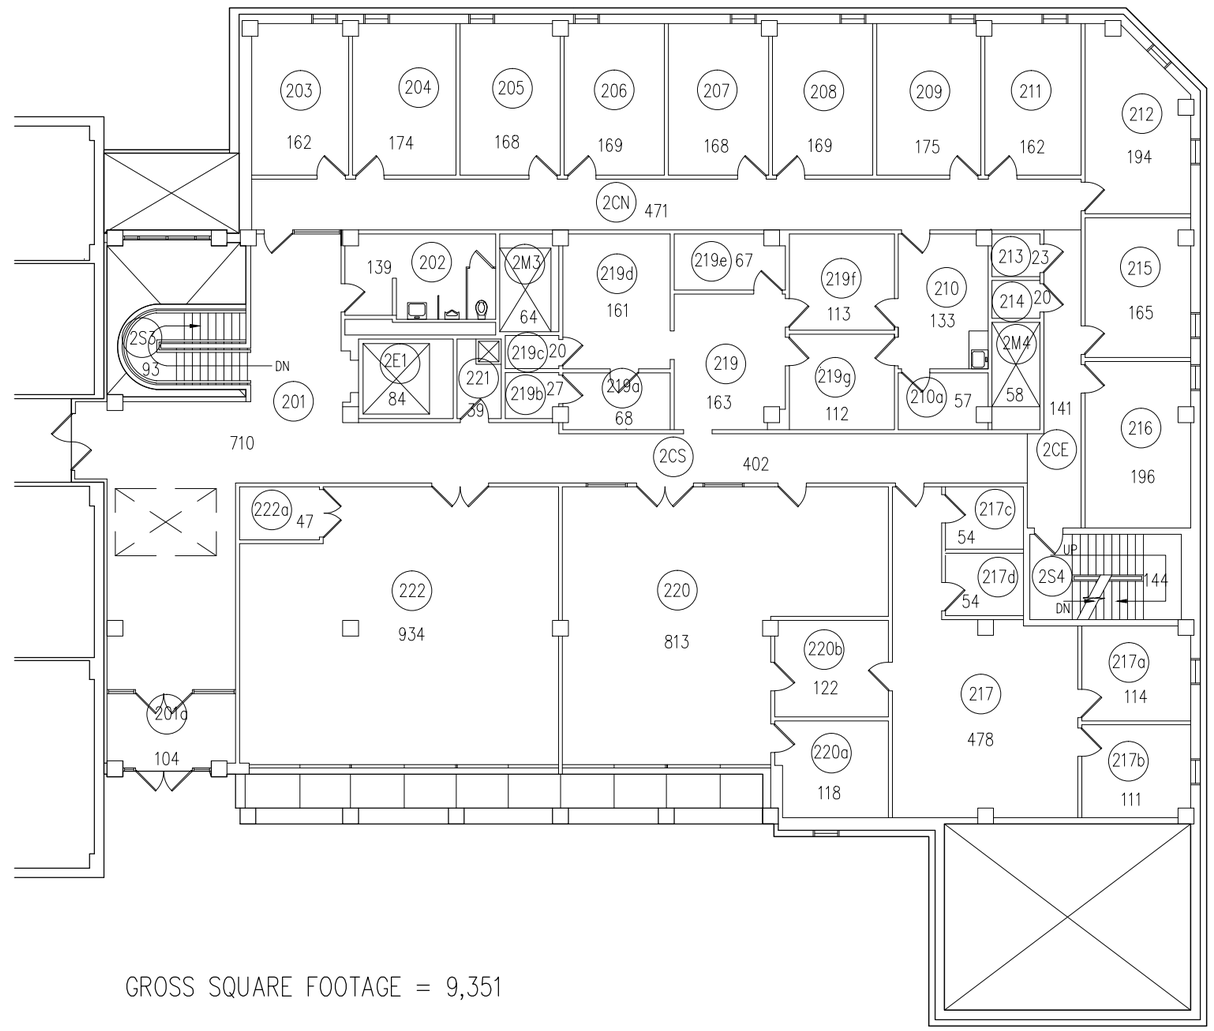

GROSS SQUARE FOOTAGE = 9,351

DRAWINGS ARE DIAGRAMMATIC IN NATURE & SHALL NOT BE USED FOR CONSTRUCTION PURPOSES. ALL DIMENSIONS AND EXISTING CONDITIONS TO BE FIELD VERIFIED PRIOR TO ANY IMPLEMENTATION.

North:

Scale: 1/16" = 1'-0"

Sheet No: 2nd

Drawing Title: FLOOR PLAN

Zone: GREEN

Revision Date:

Bldg No: 129

Issue Date: 3/22/2013

Filename: 129-Jolley Hall.dwg

SPACE SURVEY OF:

JOLLEY HALL

Washington University - St. Louis, MO 63130

Washington University in St. Louis

GROSS SQUARE FOOTAGE = 9,872

DRAWINGS ARE DIAGRAMMATIC IN NATURE & SHALL NOT BE USED FOR CONSTRUCTION PURPOSES. ALL DIMENSIONS AND EXISTING CONDITIONS TO BE FIELD VERIFIED PRIOR TO ANY IMPLEMENTATION.

North:

Scale: 1/16" = 1'-0"

Sheet No: 3rd

Drawing Title: FLOOR PLAN

Zone: GREEN

Revision Date:

Bldg No: 129

Issue Date: 3/22/2013

Filename: 129-Jolley Hall.dwg

SPACE SURVEY OF:

JOLLEY HALL

Washington University - St. Louis, MO 63130

Washington University in St. Louis

GROSS SQUARE FOOTAGE = 10,574

DRAWINGS ARE DIAGRAMMATIC IN NATURE & SHALL NOT BE USED FOR CONSTRUCTION PURPOSES. ALL DIMENSIONS AND EXISTING CONDITIONS TO BE FIELD VERIFIED PRIOR TO ANY IMPLEMENTATION.

Scale: 1/16" = 1'-0"

North:

Sheet No: 4th

Drawing Title: FLOOR PLAN

Zone: GREEN

Revision Date:

Bldg No: 129

Issue Date: 3/22/2013

Filename: 129-Jolley Hall.dwg

SPACE SURVEY OF:

JOLLEY HALL

Washington University - St. Louis, MO 63130

Washington University in St. Louis

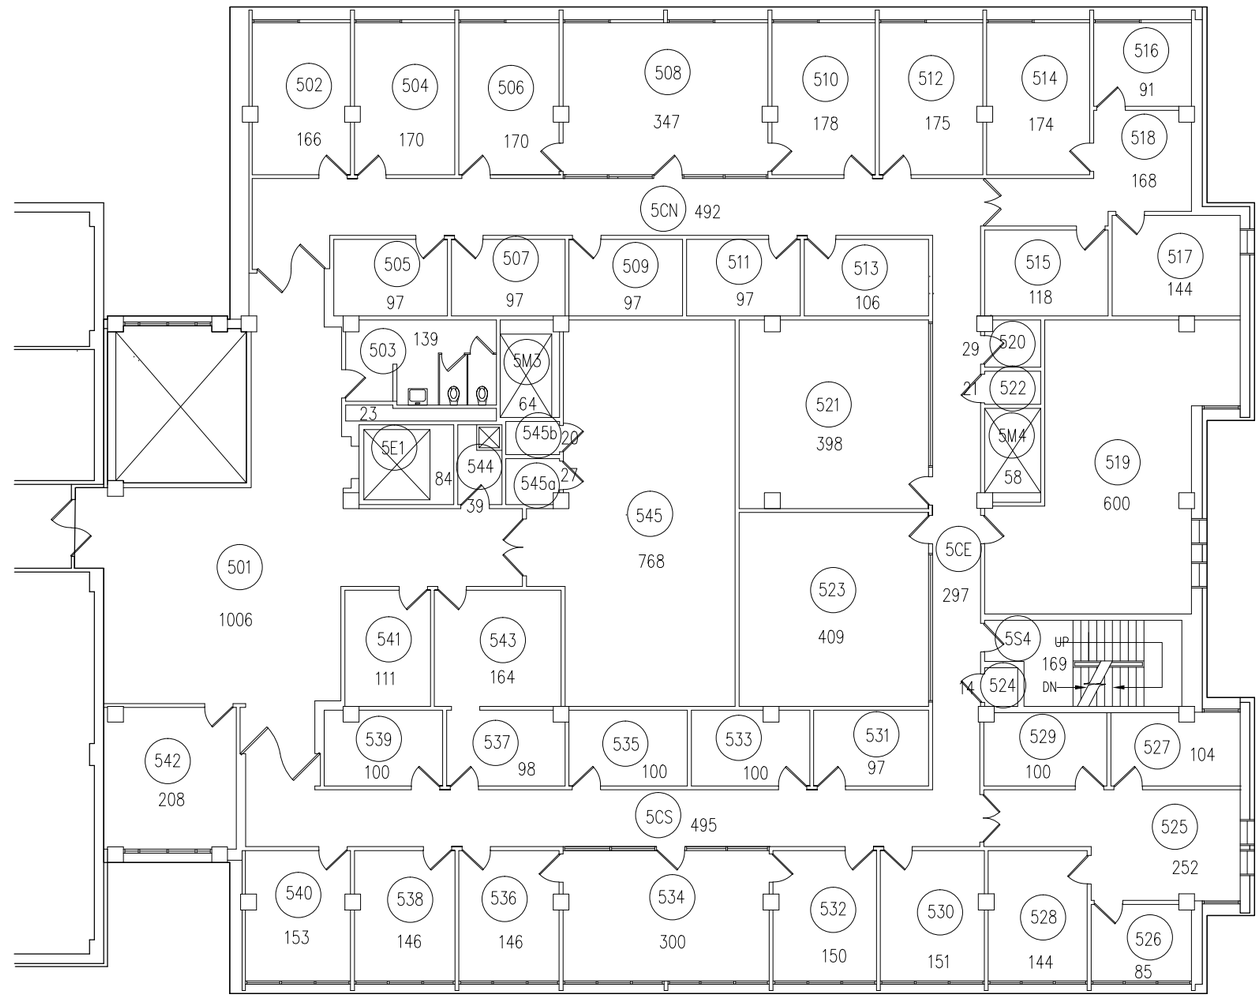

GROSS SQUARE FOOTAGE = 11,531

DRAWINGS ARE DIAGRAMMATIC IN NATURE & SHALL NOT BE USED FOR CONSTRUCTION PURPOSES. ALL DIMENSIONS AND EXISTING CONDITIONS TO BE FIELD VERIFIED PRIOR TO ANY IMPLEMENTATION.

North:

Scale: 1/16" = 1'-0"

Sheet No: 5th

Drawing Title: FLOOR PLAN

Zone: GREEN

Revision Date:

Bldg No: 129

Issue Date: 3/22/2013

Filename: 129-Jolley Hall.dwg

SPACE SURVEY OF:

JOLLEY HALL

Washington University - St. Louis, MO 63130

Washington University in St. Louis